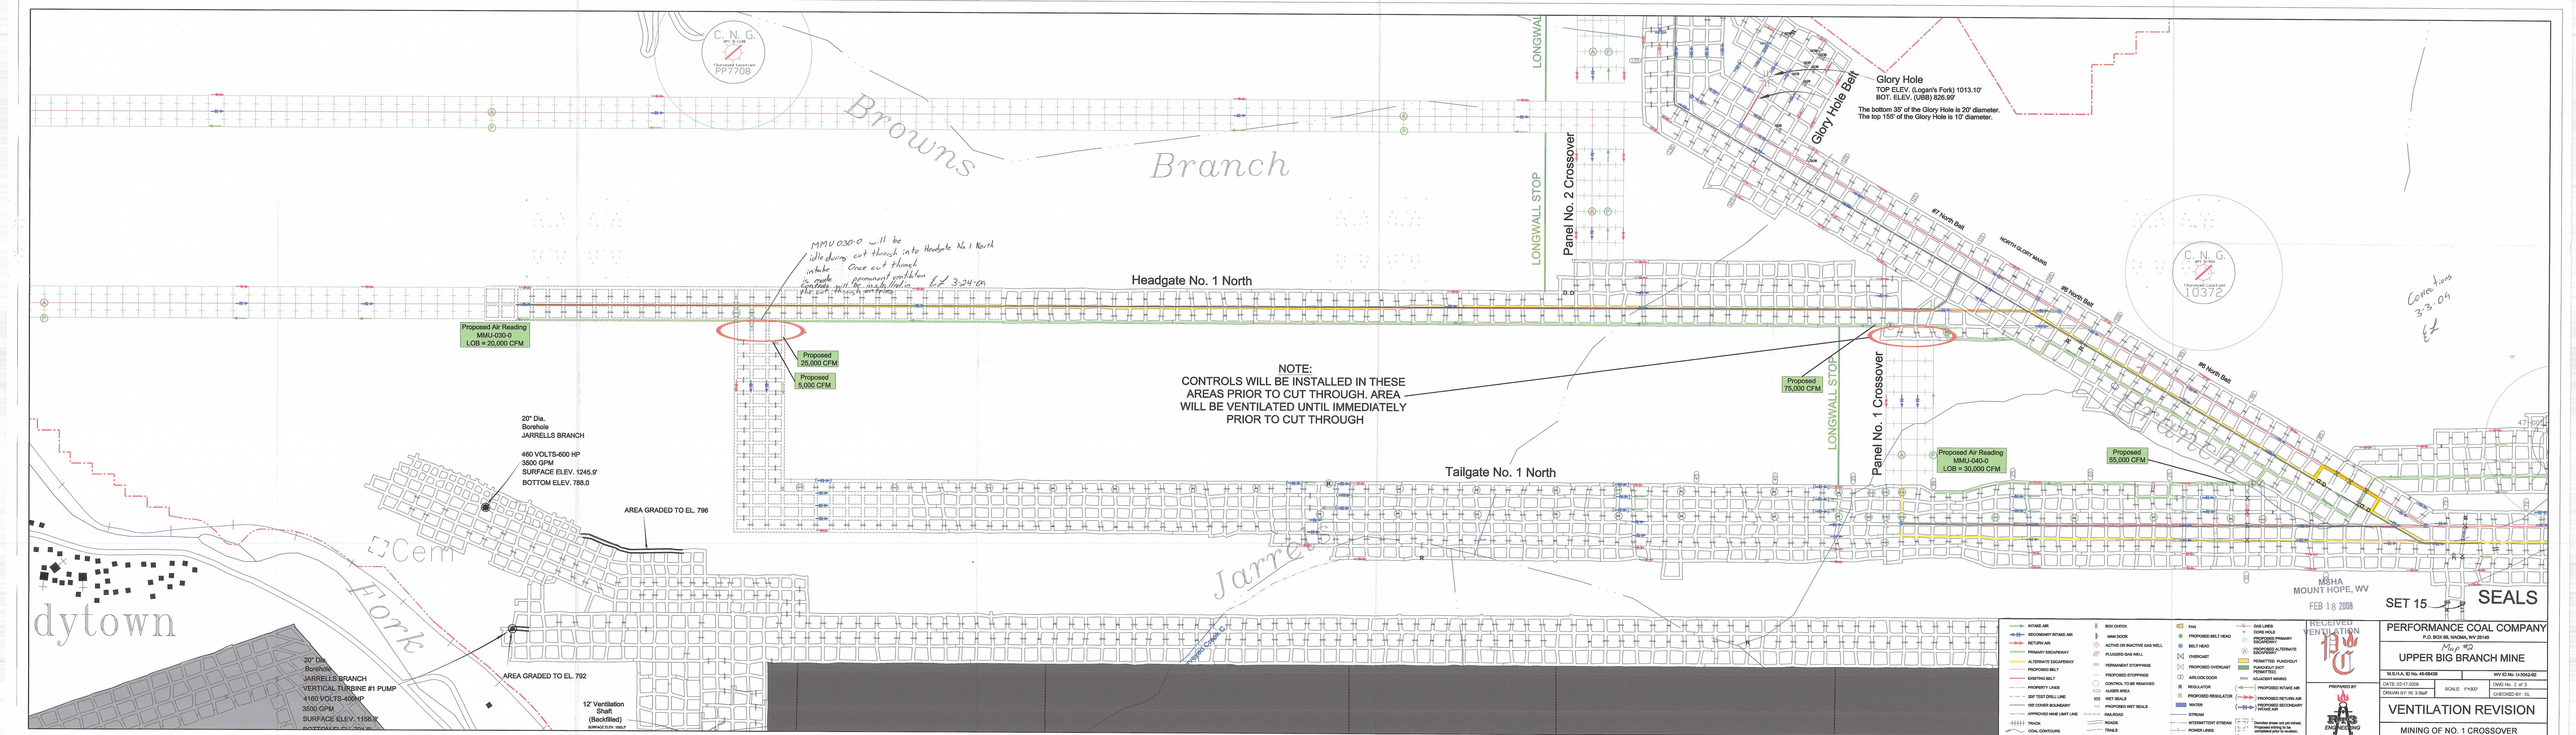

Browns Branch
Jarrells Fork
Headgate No. 1 North
Tailgate No. 1 North
Panel No. 2 Crossover
Panel No. 1 Crossover
LONGWALL STOP
LONGWALL
Glory Hole
TOP ELEV. (Logan's Fork) 1013.10'
BOT. ELEV. (UBB) 826.99'
The bottom 35' of the Glory Hole is 20' diameter.
The top 155' of the Glory Hole is 10' diameter.
Glory Hole Belt
#7 North Belt
NORTH GLORY MAINS
#8 North Belt
#6 North Belt
MMU 030-0 will be idle during cut through into Headgate No. 1 North intake. Once cut through is made permanent ventilation controls will be installed in this cut through entries. EL 3-24-09
Proposed Air Reading
MMU-030-0
LOB = 20,000 CFM
Proposed
25,000 CFM
Proposed
5,000 CFM
NOTE:
CONTROLS WILL BE INSTALLED IN THESE AREAS PRIOR TO CUT THROUGH. AREA WILL BE VENTILATED UNTIL IMMEDIATELY PRIOR TO CUT THROUGH
Proposed
75,000 CFM
Proposed Air Reading
MMU-040-0
LOB = 30,000 CFM
Proposed
55,000 CFM
20" Dia.
Borehole
JARRELLS BRANCH
460 VOLTS-600 HP
3500 GPM
SURFACE ELEV. 1245.9'
BOTTOM ELEV. 788.0
AREA GRADED TO EL. 796
AREA GRADED TO EL. 792
20" Dia.
Borehole
JARRELLS BRANCH
VERTICAL TURBINE #1 PUMP
4160 VOLTS-400HP
3500 GPM
SURFACE ELEV. 1190.6'
12' Ventilation Shaft (Backfilled)
Cem
dytown
Corrections 3-3-09 EL
MSHA
MOUNT HOPE, WV
FEB 18 2008
SET 15
SEALS
RECEIVED VENTILATION
PREPARED BY
RTS ENGINEERING
PERFORMANCE COAL COMPANY
P.O. BOX 68, NAOMA, WV 25140
Map #2
UPPER BIG BRANCH MINE
M.S.H.A. ID No. 46-08436
WV ID No. U-3042-02
DATE: 02-17-2009
DRAWN BY: RS 3-Staff
SCALE: 1"=200'
DWG No. 2 of 3
CHECKED BY: EL
VENTILATION REVISION
MINING OF NO. 1 CROSSOVER