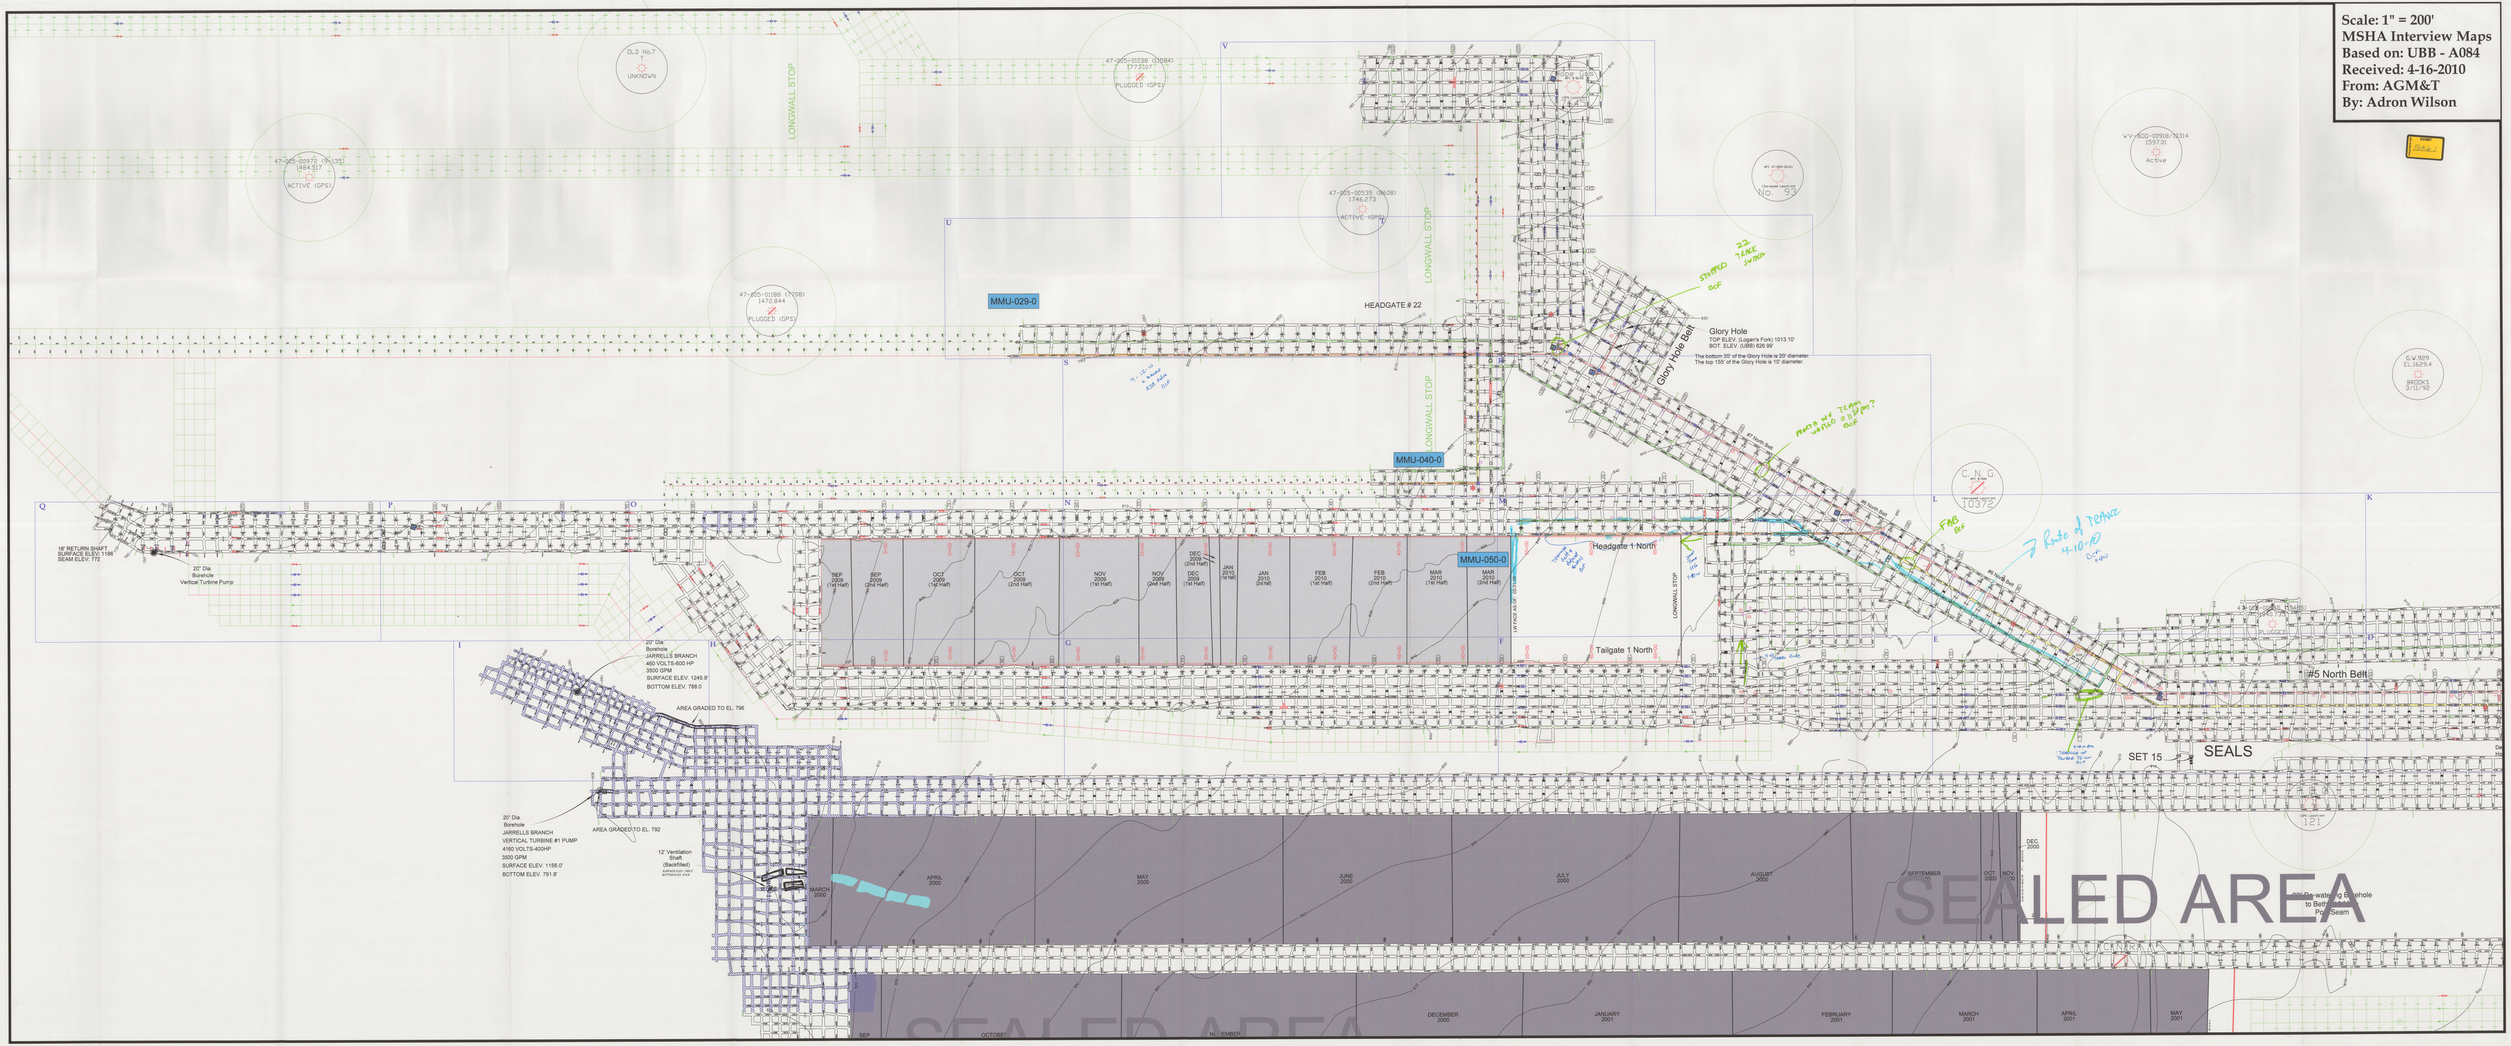

Scale: 1" = 200'
MSHA Interview Maps
Based on: UBB - A084
Received: 4-16-2010
From: AGM&T
By: Adron Wilson

EXHIBIT
Fletcher 1

OLD No.7
?
UNKNOWN
LONGWALL STOP
47-005-01038 (1584)
1773.107
PLUGGED (GPS)
47-005-00972 (9-135)
1484.517
ACTIVE (GPS)
47-005-00535 (8608)
1746.273
ACTIVE (GPS)
(Surveyed Location)
No. 93
WV-B00-00918/10314
1597.01
Active
47-005-01188 (7708)
1472.844
PLUGGED (GPS)
MMU-029-0
HEADGATE # 22
4-12-10
@ Aerorunn
4:28 Outer
BCF
STOPPED
BCF
22
TRACK
SWITCH
Glory Hole
TOP ELEV. (Logan's Fork) 1013.10'
BOT. ELEV. (UBB) 826.99'
The bottom 35' of the Glory Hole is 20' diameter.
The top 155' of the Glory Hole is 10' diameter.
Glory Hole Belt
#7 North Belt
NORTH WV TEAM
WAITED @11:32 pm?
BCF
G.W.929
EL.1629.4
BROOKS
3/11/92
MMU-040-0
LONGWALL STOP
C.N.G.
API 5-934
(Surveyed Location)
10372
#6 North Belt
FAB
BCF
Route of TRAVEL
4-10-10
BCF
4-18-10
Q
P
O
N
M
L
K
16' RETURN SHAFT
SURFACE ELEV: 1186
SEAM ELEV: 772
20" Dia.
Borehole
Vertical Turbine Pump
SEP 2009 (1st Half)
SEP 2009 (2nd Half)
OCT 2009 (1st Half)
OCT 2009 (2nd Half)
NOV 2009 (1st Half)
NOV 2009 (2nd Half)
DEC 2009 (1st Half)
DEC 2009 (2nd Half)
JAN 2010 (1st Half)
JAN 2010 (2nd Half)
FEB 2010 (1st Half)
FEB 2010 (2nd Half)
MAR 2010 (1st Half)
MAR 2010 (2nd Half)
MMU-050-0
LW FACE AS OF: 03-31-10
Headgate 1 North
Traveled
belt &
Adjust
Reviews
BCF
2nd
Time
UG
4-10-10
LONGWALL STOP
Tailgate 1 North
4-10 Travel Route
47-005-00555 (10485)
1940.735
PLUGGED
#5 North Belt
I
H
G
F
E
D
20" Dia.
Borehole
JARRELLS BRANCH
460 VOLTS-600 HP
3500 GPM
SURFACE ELEV. 1245.9'
BOTTOM ELEV. 788.0
AREA GRADED TO EL. 796
20" Dia.
Borehole
JARRELLS BRANCH
VERTICAL TURBINE #1 PUMP
4160 VOLTS-400HP
3500 GPM
SURFACE ELEV. 1156.0'
BOTTOM ELEV. 791.8'
AREA GRADED TO EL. 792
12' Ventilation
Shaft
(Backfilled)
SURFACE ELEV. 1053.2'
BOTTOM ELEV. 814.6'
4-10-10 AM
Traveled up
toward TG-LW
BCF
SET 15
SEALS
MARCH 2000
APRIL 2000
MAY 2000
JUNE 2000
JULY 2000
AUGUST 2000
SEPTEMBER 2000
OCT. 2000
NOV. 2000
DEC. 2000
DECEMBER 7, 2000
P.E.C.
(GPS Location)
121
SEALED AREA
20" De-watering Borehole
to Beth 10 Mine
Pow. Seam
C.N.R.
SEP
OCTOBER
NOVEMBER
DECEMBER 2000
JANUARY 2001
FEBRUARY 2001
MARCH 2001
APRIL 2001
MAY 2001
SEALED AREA