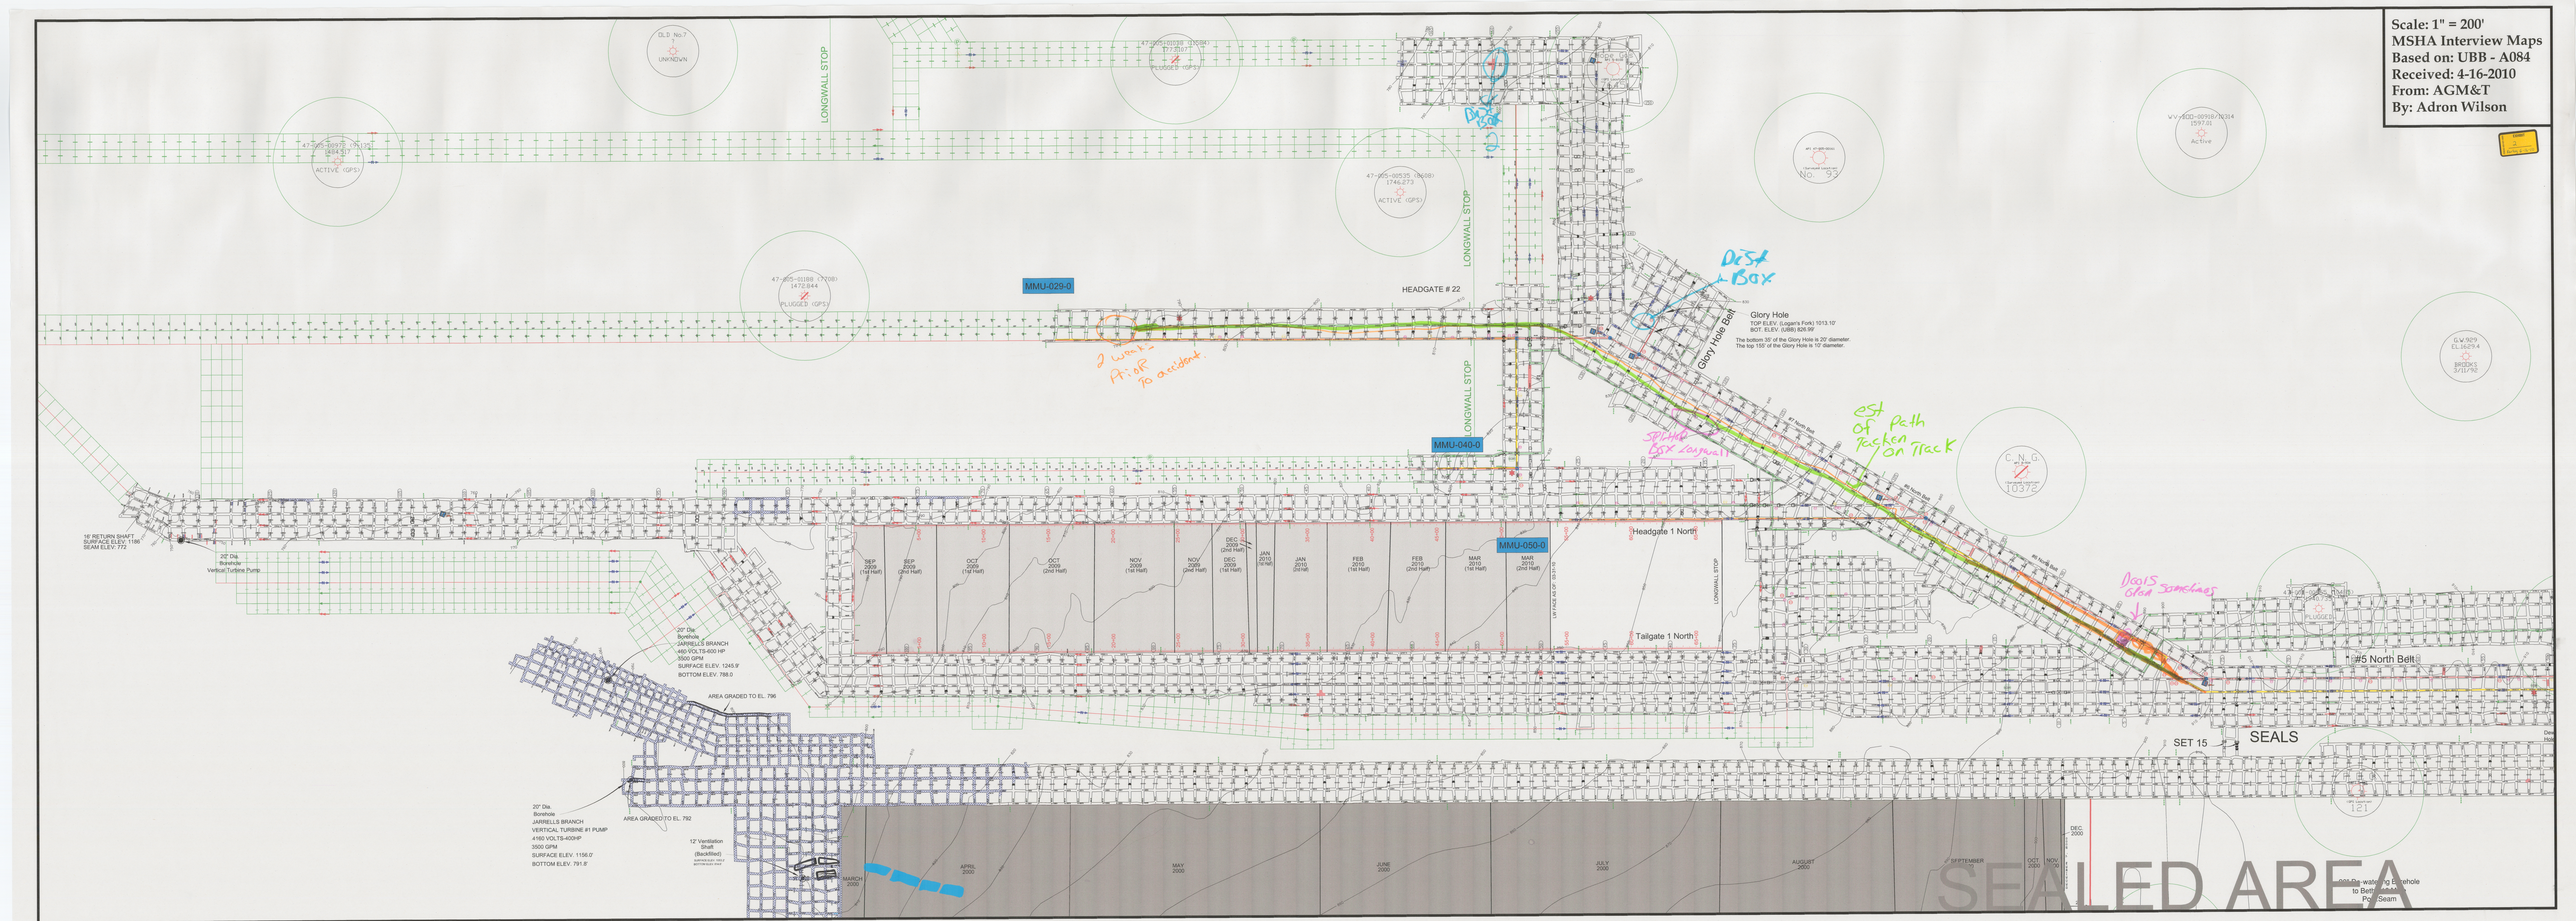

Scale: 1" = 200'
MSHA Interview Maps
Based on: UBB - A084
Received: 4-16-2010
From: AGM&T
By: Adron Wilson

OLD No.7
UNKNOWN
47-005-00188 (7708)
1472.844
PLUGGED (GPS)
47-005-00535 (8608)
1746.273
ACTIVE (GPS)
LONGWALL STOP
FALL
WATER
Dust Box
No. 93
WV-005-00926/0114
Active
G.W.929
BROOKS
MMU-029-0
HEADGATE # 22
2 weeks prior to accident
Glory Hole
TOP ELEV. (Logan's Fork) 1013.10'
BOT. ELEV. (UBB) 826.99'
The bottom 35' of the Glory Hole is 20' diameter.
The top 155' of the Glory Hole is 10' diameter.
Glory Hole Belt
#7 North Belt
#6 North Belt
#5 North Belt
est of path taken on Track
Splitter Box Longwall
C.N.G.
API 5-934
(Surveyed Location)
10372
MMU-040-0
MMU-050-0
Headgate 1 North
Tailgate 1 North
LONGWALL STOP
LW FACE AS OF 03-31-10
SEP 2009 (1st Half)
SEP 2009 (2nd Half)
OCT 2009 (1st Half)
OCT 2009 (2nd Half)
NOV 2009 (1st Half)
NOV 2009 (2nd Half)
DEC 2009 (1st Half)
DEC 2009 (2nd Half)
JAN 2010 (1st Half)
JAN 2010 (2nd Half)
FEB 2010 (1st Half)
FEB 2010 (2nd Half)
MAR 2010 (1st Half)
MAR 2010 (2nd Half)
Doors Open sometimes
47-001-00955 (10485)
1940.735
PLUGGED
16' RETURN SHAFT
SURFACE ELEV. 1186
SEAM ELEV. 772
20" Dia. Borehole
Vertical Turbine Pump
20" Dia.
Borehole
JARRELLS BRANCH
460 VOLTS-600 HP
3500 GPM
SURFACE ELEV. 1245.9'
BOTTOM ELEV. 788.0
AREA GRADED TO EL. 796
20" Dia.
Borehole
JARRELLS BRANCH
VERTICAL TURBINE #1 PUMP
4160 VOLTS-400HP
3500 GPM
SURFACE ELEV. 1156.0'
BOTTOM ELEV. 791.8'
AREA GRADED TO EL. 792
12' Ventilation
Shaft
(Backfilled)
SURFACE ELEV. 1053.2'
BOTTOM ELEV. 814.6'
MARCH 2000
APRIL 2000
MAY 2000
JUNE 2000
JULY 2000
AUGUST 2000
SEPTEMBER
OCT. 2000
NOV. 2000
DEC. 2000
DECEMBER 7, 2000
SET 15
SEALS
(GPS Location)
121
SEALED AREA
20" De-watering Borehole
to Beth
Po. Seam