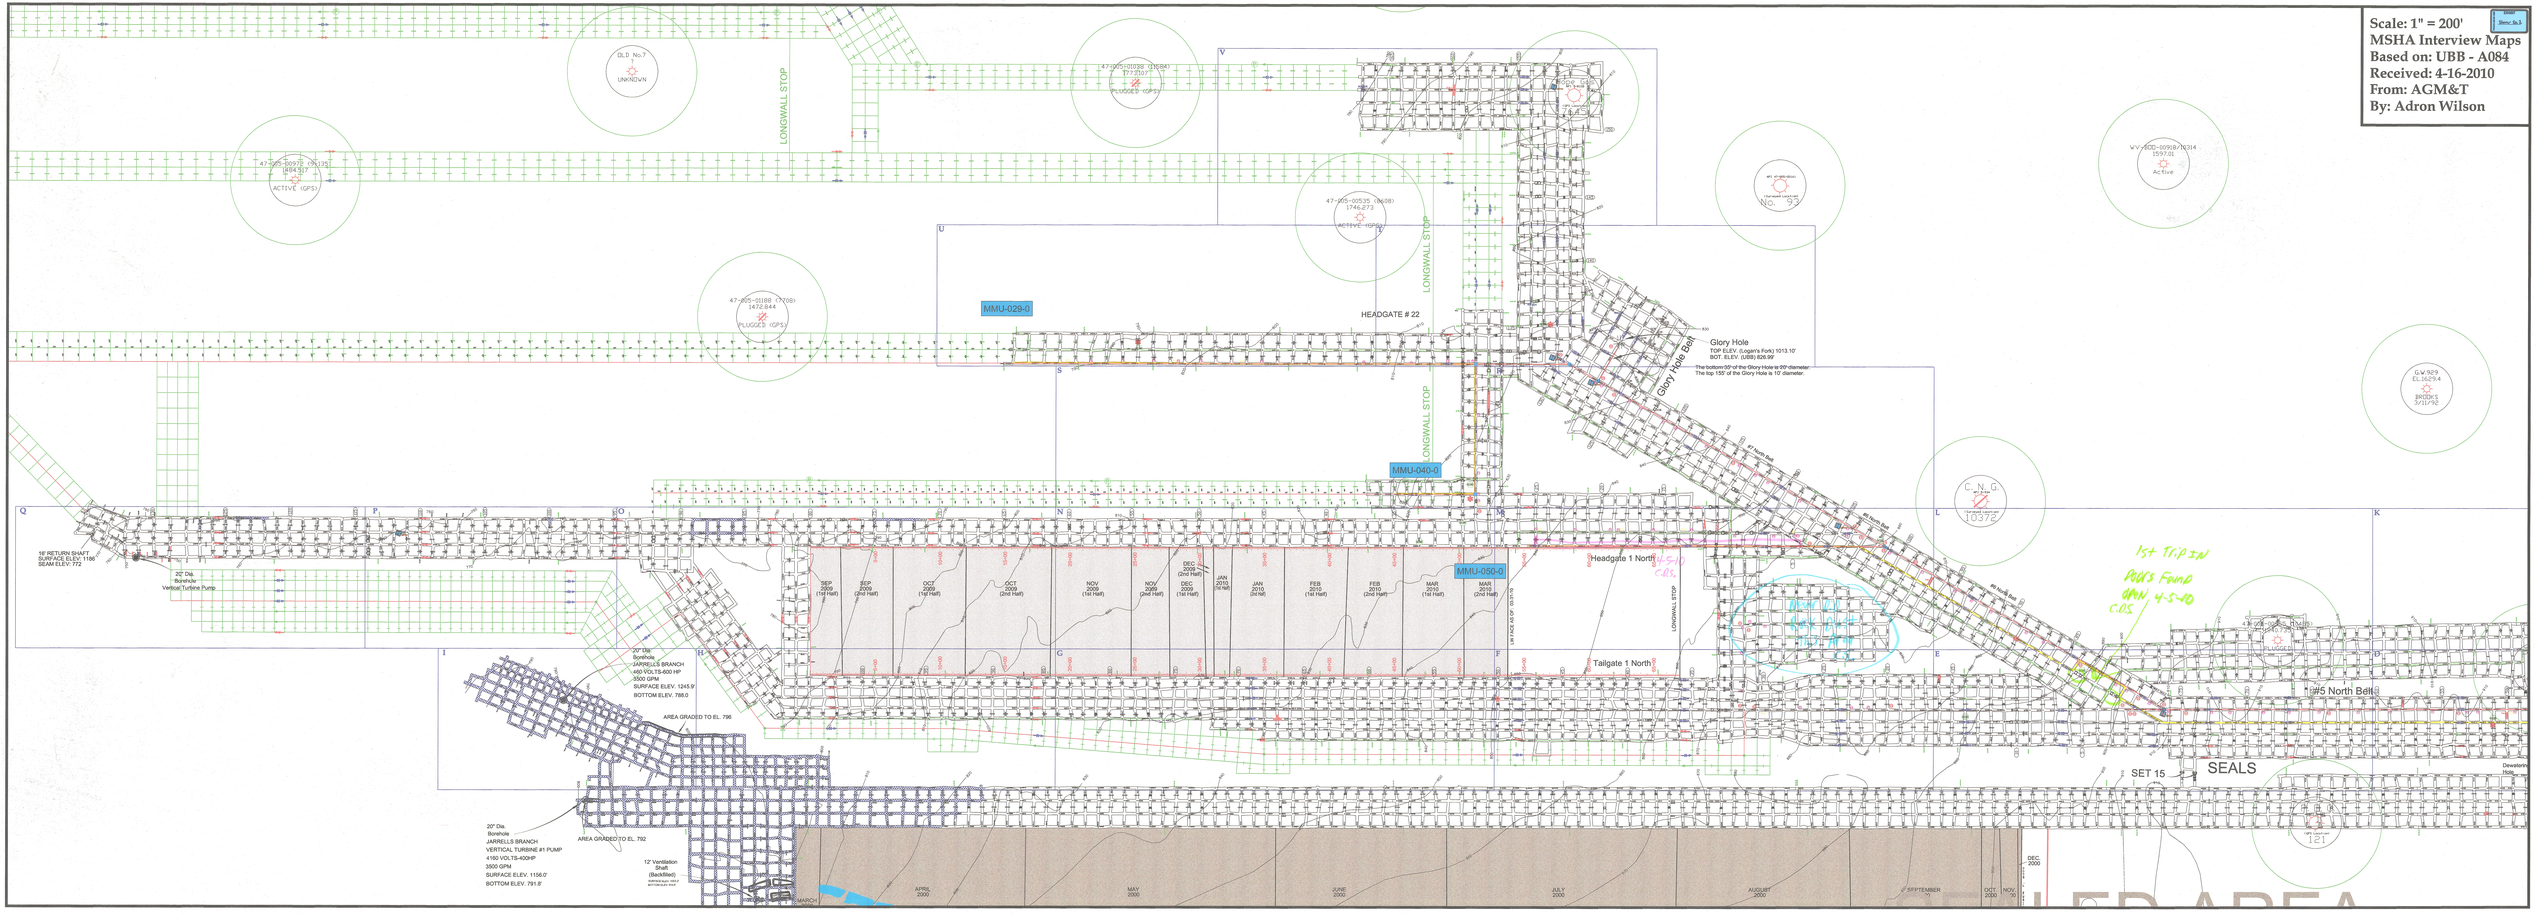
Scale: 1" = 200'
MSHA Interview Maps
Based on: UBB - A084
Received: 4-16-2010
From: AGM&T
By: Adron Wilson
LONGWALL STOP
MMU-029-0
HEADGATE # 22
MMU-040-0
MMU-050-0
Glory Hole
Glory Hole Belt
Headgate 1 North
Tailgate 1 North
#5 North Belt
SEALS
SET 15
1st Trip IN
Doors Found
Open 4-5-10
C.D.S.
16' RETURN SHAFT
SURFACE ELEV. 1166
SEAM ELEV. 772
20' Dia.
Borehole
Vertical Turbine Pump
20' Dia.
Borehole
JARRELLS BRANCH
460 VOLTS-600 HP
3500 GPM
SURFACE ELEV. 1245.9'
BOTTOM ELEV. 788.0
AREA GRADED TO EL. 796
20' Dia.
Borehole
JARRELLS BRANCH
VERTICAL TURBINE #1 PUMP
4160 VOLTS-400HP
3500 GPM
SURFACE ELEV. 1156.0'
BOTTOM ELEV. 791.8'
AREA GRADED TO EL. 792
12' Ventilation
Shaft
(Backfilled)
APRIL 2000
MAY 2000
JUNE 2000
JULY 2000
AUGUST 2000
SEPTEMBER
OCT. 2000
NOV. 2000
DEC. 2000