KESSLER NO. 4 MINE
Sealed Area
Sealed Area of Kessler No. 4
COLE AND SOUTHERN
DICKINSON
Sealed Area
Elk Run Coal Company
White Knight Mine
Powellton Seam
MSHA ID No. 46-07009
State ID No. D-11373
SOUTHERN DICKINSON
WESTERN POCAHONTAS
NO. 8 MINE
INTAKE 59,280 cfm
Left L.O.B. 14,223 cfm
Right L.O.B. 16,111 cfm
Pettus
Packsville
Eunice
EAGLE SEAM OUTCROP MIN. 37' OUTCROP BARRIER
FORK AND OHIO
Route 3
Marsh Fork
PUNCHOUT
MARSH
Alma Seam is 50' Below
Birchton
UPPER CEDAR GROVE
EAGLE SEAM OUTCROP MIN. 77' OUTCROP BARRIER
ALMA
WESTERN POCAHONTAS EUNICE
BERWIND LAND
INTAKE 69,480 cfm
Left L.O.B. 23,160 cfm
Right L.O.B. 24,100 cfm
Jarrells
Cem
WINIFREDE
TWILIGHT MTR
Lower Cedar Grove Mine Same Seam
Marfork Coal Company Ellis Eagle Mine Posted to 02-20-07
EP 52
EP 53
EP 54
EP 56
River Fork Powellton Mine
Performance Coal Company Mine No. 7 Powellton Seam MSHA ID No. 46-01495 State ID No. U-13-83
ROWLAND
OVERLAND BELT SYSTEM
Montcoal
COALBURG
HOGLEG MINE
SEALS
SEALED AREA
SEALED AREA
NING COMPANY
POWELLTON SEAM
REA
Substation
Mars High
ROWLAND LAND
BERWIND LAND
MILL HOLLOW MINE
No. 4 Headgate (5 West)
No. 5 Headgate (6 West)
SEALED AREA
CHESAPEAKE AND OHIO
BERWIND LAND (FEE)
ALED AREA
Edwight
Creek
Hazy
BERWIND
Raleigh - Wyoming No. 1 Mine Abandoned
Raleigh - Wyoming No. 3 Mine Abandoned
? WATER ?
200' Test Drill Line
E 1,838,000
E 1,840,000
E 1,842,000
E 1,844,000
E 1,846,000
N 348,000
N 346,000
N 344,000
N 342,000
N 340,000
N 338,000
N 336,000
N 334,000
N 332,000
N 330,000
N 328,000
N 326,000
N 324,000
N 322,000
N 320,000
N 318,000
N 316,000

INE LOCATION

oad- located 2.5 miles to the N.E.
way- State Route 3 located 2 miles to N.E.

IC POSITION	PLANE GRID
- 37°55'03"	STATE - WV
- 81°33'05"	ZONE - SOUTH
- Whitesville	County - Raleigh
- 7.5'	NAD 27

Latitude	Departure	Elevation
334,992.675	1,840,780.231	1060.24
334,570.285	1,841,113.484	1177.81
333,191.751	1,841,333.481	1059.30

- INTAKE AIR
- SECONDARY INTAKE AIR
- RETURN AIR
- PRIMARY ESCAPEWAY
- ALTERNATE ESCAPEWAY
- PROPOSED BELT
- EXISTING BELT
- PROPERTY LINES
- 200' TEST DRILL LINE
- 100' COVER BOUNDARY
- APPROVED MINE LIMIT LINE
- TRACK
- CO MONITOR
- BOX CHECK
- MAN DOOR
- ACTIVE OR INACTIVE GAS WELL
- PLUGGED GAS WELL
- PERMANENT STOPPINGS
- PROPOSED STOPPINGS
- AUGER WORKS
- AUGER AREA
- WET SEALS
- PROPOSED WET SEALS
- RAILROAD
- PERMANENT CONTROL MONUMENTS
- FAN
- CHECK CURTAIN
- PROPOSED BELT HEAD
- BELT HEAD
- OVERCAST
- PROPOSED OVERCAST
- AIRLOCK DOOR
- R REGULATOR
- WATER
- STREAM
- INTERMITTENT STREAM
- POWER LINES
- ROADS
- TRAILS
- GAS LINES
- CORE HOLE
- PROPOSED PRIMARY ESCAPEWAY
- PROPOSED ALTERNATE ESCAPEWAY
- PERMITTED PUNCHOUT
- PUNCHOUT (NOT PERMITTED)
- ADJACENT MINING
- COAL CONTOURS
- FIRE VALVE
- CUT OFF VALVE
- Denotes areas posted

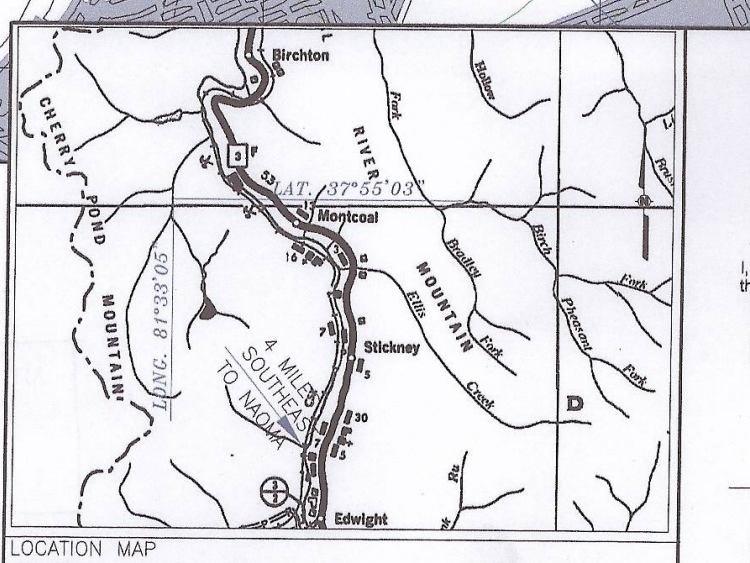
Birchton
CHERRY POND MOUNTAIN
RIVER
Fork
Hollow
LAT. 37°55'03"
Montcoal
MOUNTAIN
Bradley
Ellis
Birch
Pheasant
Fork
Stickney
Creek
LONG. 81°33'05"
4 MILES SOUTHEAST TO NAOMA
D
Edwight

LOCATION MAP
GENERAL HIGHWAY MAP OF MARSH FORK DISTRICT, RALEIGH COUNTY, WV. SHEET 1 OF 4, SCALE 1 INCH = 1 MILE, DATE JAN. 1, 2000. WHITESVILLE/DOROTHY USGS QUADRANGLES, 7.5 MIN. SERIES
U-3042-92

I, the undersigned, hereby certify that the ventilation controls depicted on this map are correct as of : 03-31-07
Date

Rich Hodge
General Mine Foreman

Certification No.

I, The undersigned, hereby "CERTIFY" that this map is correct and shows to the best of my knowledge and belief, all the information required by the laws of this state and covers the period ending: 03-31-07
Date

Engineer

RPE No.

The term "CERTIFY", as used herein, is defined as follows: "An Engineers certification of conditions is a declaration of professional judgment. It does not constitute a warranty or guarantee, either expressed or implied, nor does it relieve any other party of their responsibility to abide by contract documents, applicable codes, standards, regulations, and ordinances".

PREPARED BY
RT3 ENGINEERING

PERFORMANCE COAL COMPANY
P.O. BOX 69, NAOMA, WV 25140

UPPER BIG BRANCH MINE

M.S.H.A. ID No. 46-08436		WV ID No. U-3042-92
DATE: 03-31-07	SCALE: 1"=500'	DWG No. 1 of 1
DRAWN BY: Rt. 3 Staff		CHECKED BY: GL

0' 500' 1000' 1500'

1200 MAP - 2007 OVERLAYS

MSHA
MT. HOPE FIELD OFFICE
MAY 05 2007
RECEIVED
VENTILATION