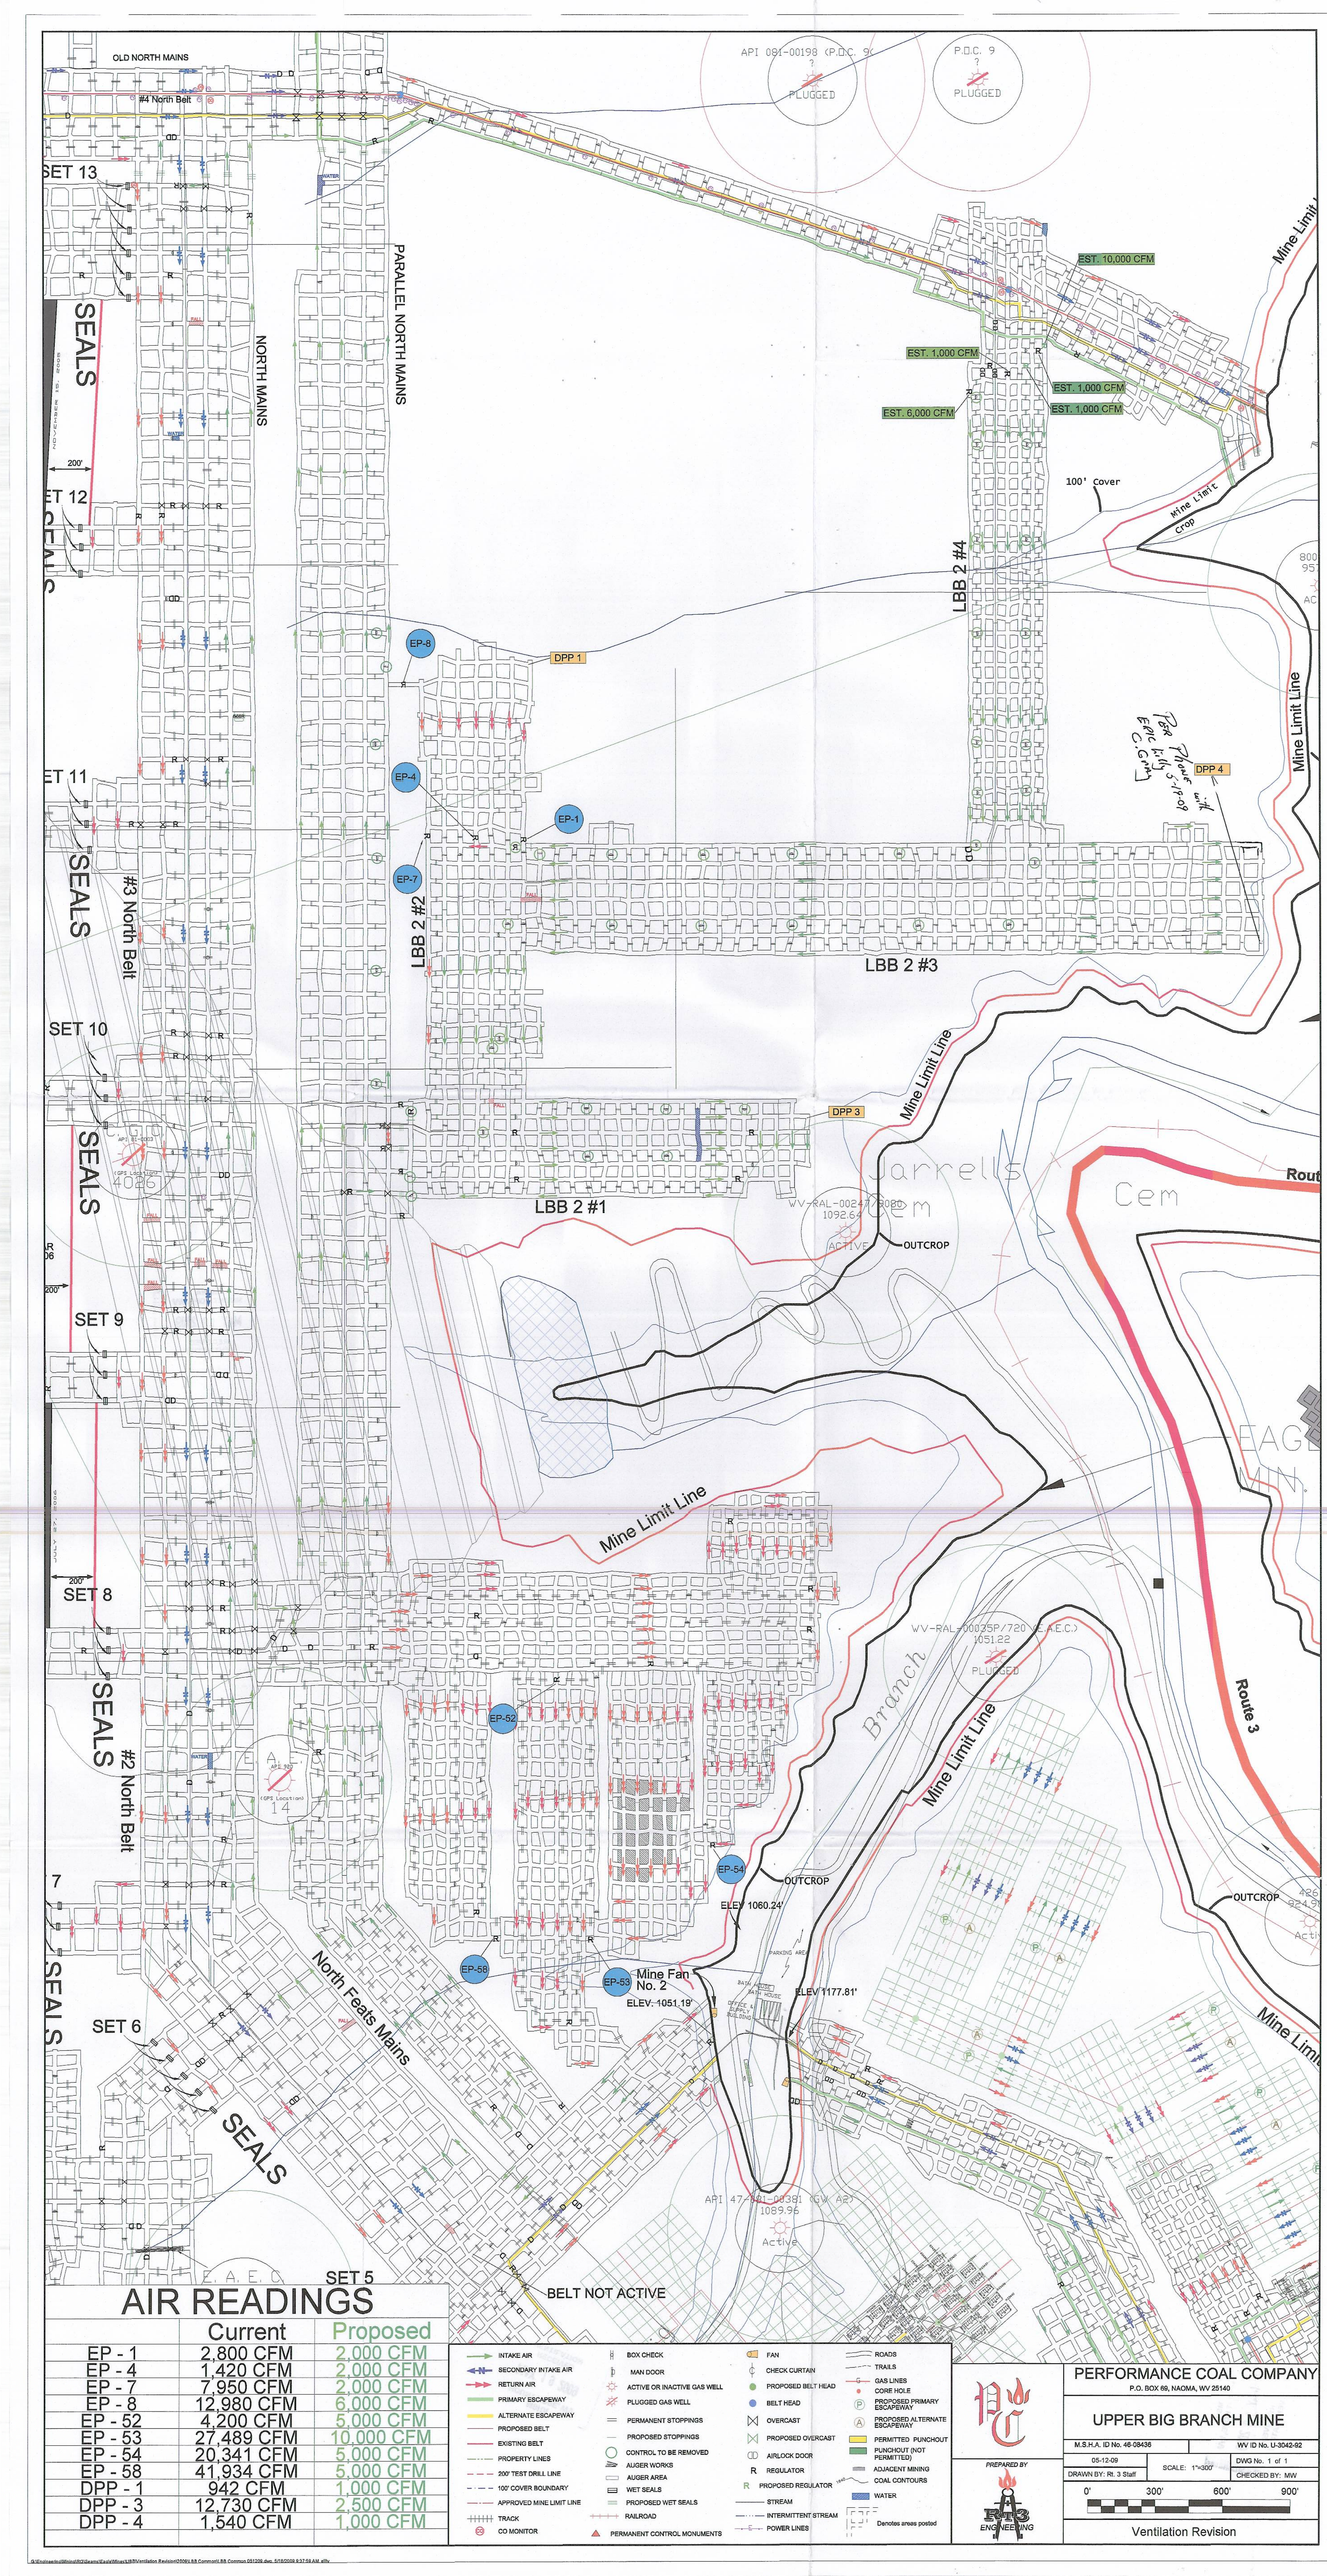

AIR READINGS

	Current	Proposed
EP - 1	2,800 CFM	2,000 CFM
EP - 4	1,420 CFM	2,000 CFM
EP - 7	7,950 CFM	2,000 CFM
EP - 8	12,980 CFM	6,000 CFM
EP - 52	4,200 CFM	5,000 CFM
EP - 53	27,489 CFM	10,000 CFM
EP - 54	20,341 CFM	5,000 CFM
EP - 58	41,934 CFM	5,000 CFM
DPP - 1	942 CFM	1,000 CFM
DPP - 3	12,730 CFM	2,500 CFM
DPP - 4	1,540 CFM	1,000 CFM

INTAKE AIR
SECONDARY INTAKE AIR
RETURN AIR
PRIMARY ESCAPEWAY
ALTERNATE ESCAPEWAY
PROPOSED BELT
EXISTING BELT
PROPERTY LINES
200' TEST DRILL LINE
100' COVER BOUNDARY
APPROVED MINE LIMIT LINE
TRACK
CO MONITOR
BOX CHECK
MAN DOOR
ACTIVE OR INACTIVE GAS WELL
PLUGGED GAS WELL
PERMANENT STOPPINGS
PROPOSED STOPPINGS
CONTROL TO BE REMOVED
AUGER WORKS
AUGER AREA
WET SEALS
PROPOSED WET SEALS
RAILROAD
PERMANENT CONTROL MONUMENTS
FAN
CHECK CURTAIN
PROPOSED BELT HEAD
BELT HEAD
OVERCAST
PROPOSED OVERCAST
AIRLOCK DOOR
REGULATOR
PROPOSED REGULATOR
STREAM
INTERMITTENT STREAM
POWER LINES
ROADS
TRAILS
GAS LINES
CORE HOLE
PROPOSED PRIMARY ESCAPEWAY
PROPOSED ALTERNATE ESCAPEWAY
PERMITTED PUNCHOUT
PUNCHOUT (NOT PERMITTED)
ADJACENT MINING
COAL CONTOURS
WATER
Denotes areas posted

PREPARED BY
EMB ENGINEERING

PERFORMANCE COAL COMPANY
P.O. BOX 69, NAOMA, WV 25140

UPPER BIG BRANCH MINE

M.S.H.A. ID No. 46-08436	WV ID No. U-3042-92
05-12-09	DWG No. 1 of 1
DRAWN BY: RI. 3 Staff	CHECKED BY: MW

SCALE: 1"=300'
0' 300' 600' 900'

Ventilation Revision

G:\Engineering\Mine\R3\Drawings\Eagle\Maps\UBB\Ventilation Revision\050909 AR Comment\AR Comment 051209.dwg, 5/18/2009 8:37:58 AM, elfie