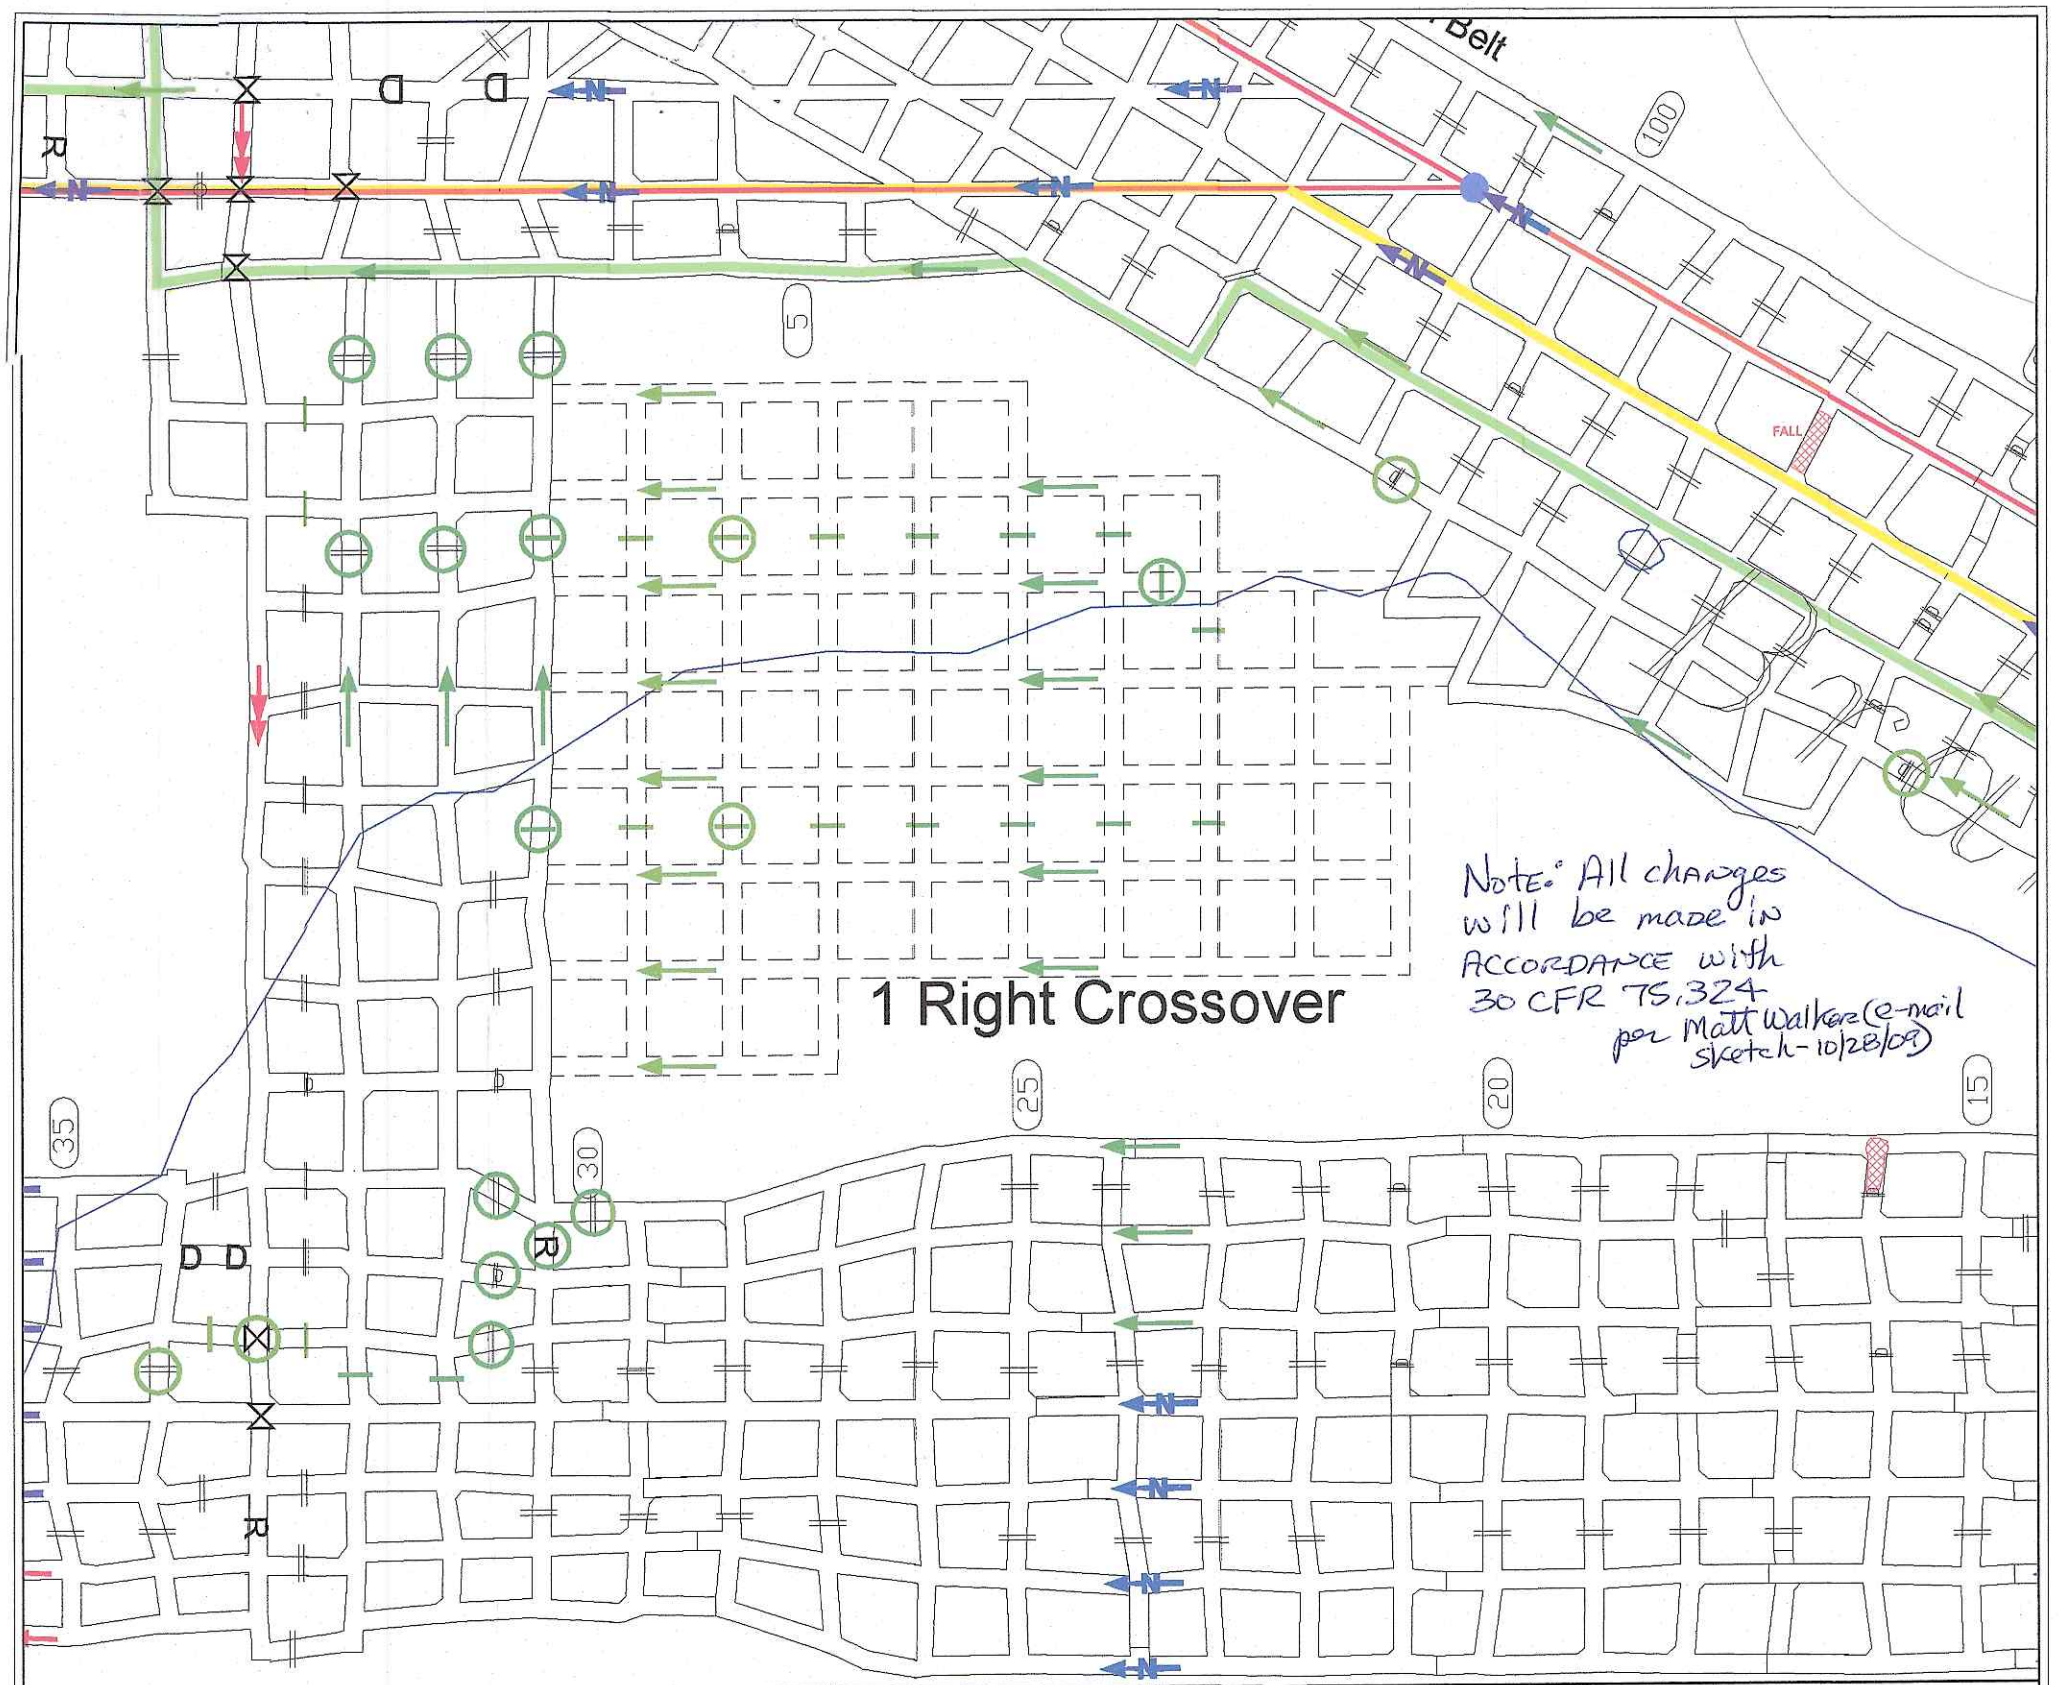

INTAKE AIR	BOX CHECK	FAN	ROADS
SECONDARY INTAKE AIR	ACTIVE OR INACTIVE GAS WELL	SEALS	GAS LINES
RETURN AIR	PLUGGED GAS WELL	PROPOSED BELT HEAD	CORE HOLE
PRIMARY ESCAPEWAY	PROPOSED GAS WELL	BELT HEAD	PROPOSED PRIMARY ESCAPEWAY
ALTERNATE ESCAPEWAY		OVERCAST	PROPOSED ALTERNATE ESCAPEWAY
PROPOSED BELT	PERMANENT STOPPINGS	AIRLOCK DOOR	PROPOSED CONSTRUCTION/ REMOVAL OF VENTILATION CONTROLS
EXISTING BELT	PROPOSED STOPPINGS	R REGULATOR	CONTROLS TO BE REMOVED
PROPERTY LINES	AUGER WORKS	ADJACENT MINING	
200' TEST DRILL LINE	AUGER AREA	COAL CONTOURS	Denotes areas posted by mine foreman's information
100' COVER BOUNDARY	CHECK CURTAIN	WATER	
APPROVED MINE LIMITS	PROPOSED SEALS	STREAM	
TRACK	RAILROAD	INTERMITTENT STREAM	
MAN DOOR	POWER LINES		

PREPARED BY

RT3 ENGINEERING

PERFORMANCE COAL COMPANY

P.O. BOX 69, NAOMA, WV 25140

UPPER BIG BRANCH MINE

M.S.H.A. ID No. 46-08436		WV ID No. U-3042-92
Date: 10-06-08	SCALE: 1"=200'	DWG No. 1 of 1
DRAWN BY: Rt. 3 Staff		CHECKED BY:

VENTILATION REVISION

Mining One Right Crossover

Phase II

G:\Engineering\Mining\R3\Seams\Eagle\Mines\UBB\Ventilation Revision\2009\2 Section Move\Turn 2 Section from Crossover Phase II.dwg, 10/13/2009 1:51:34 PM, ellly