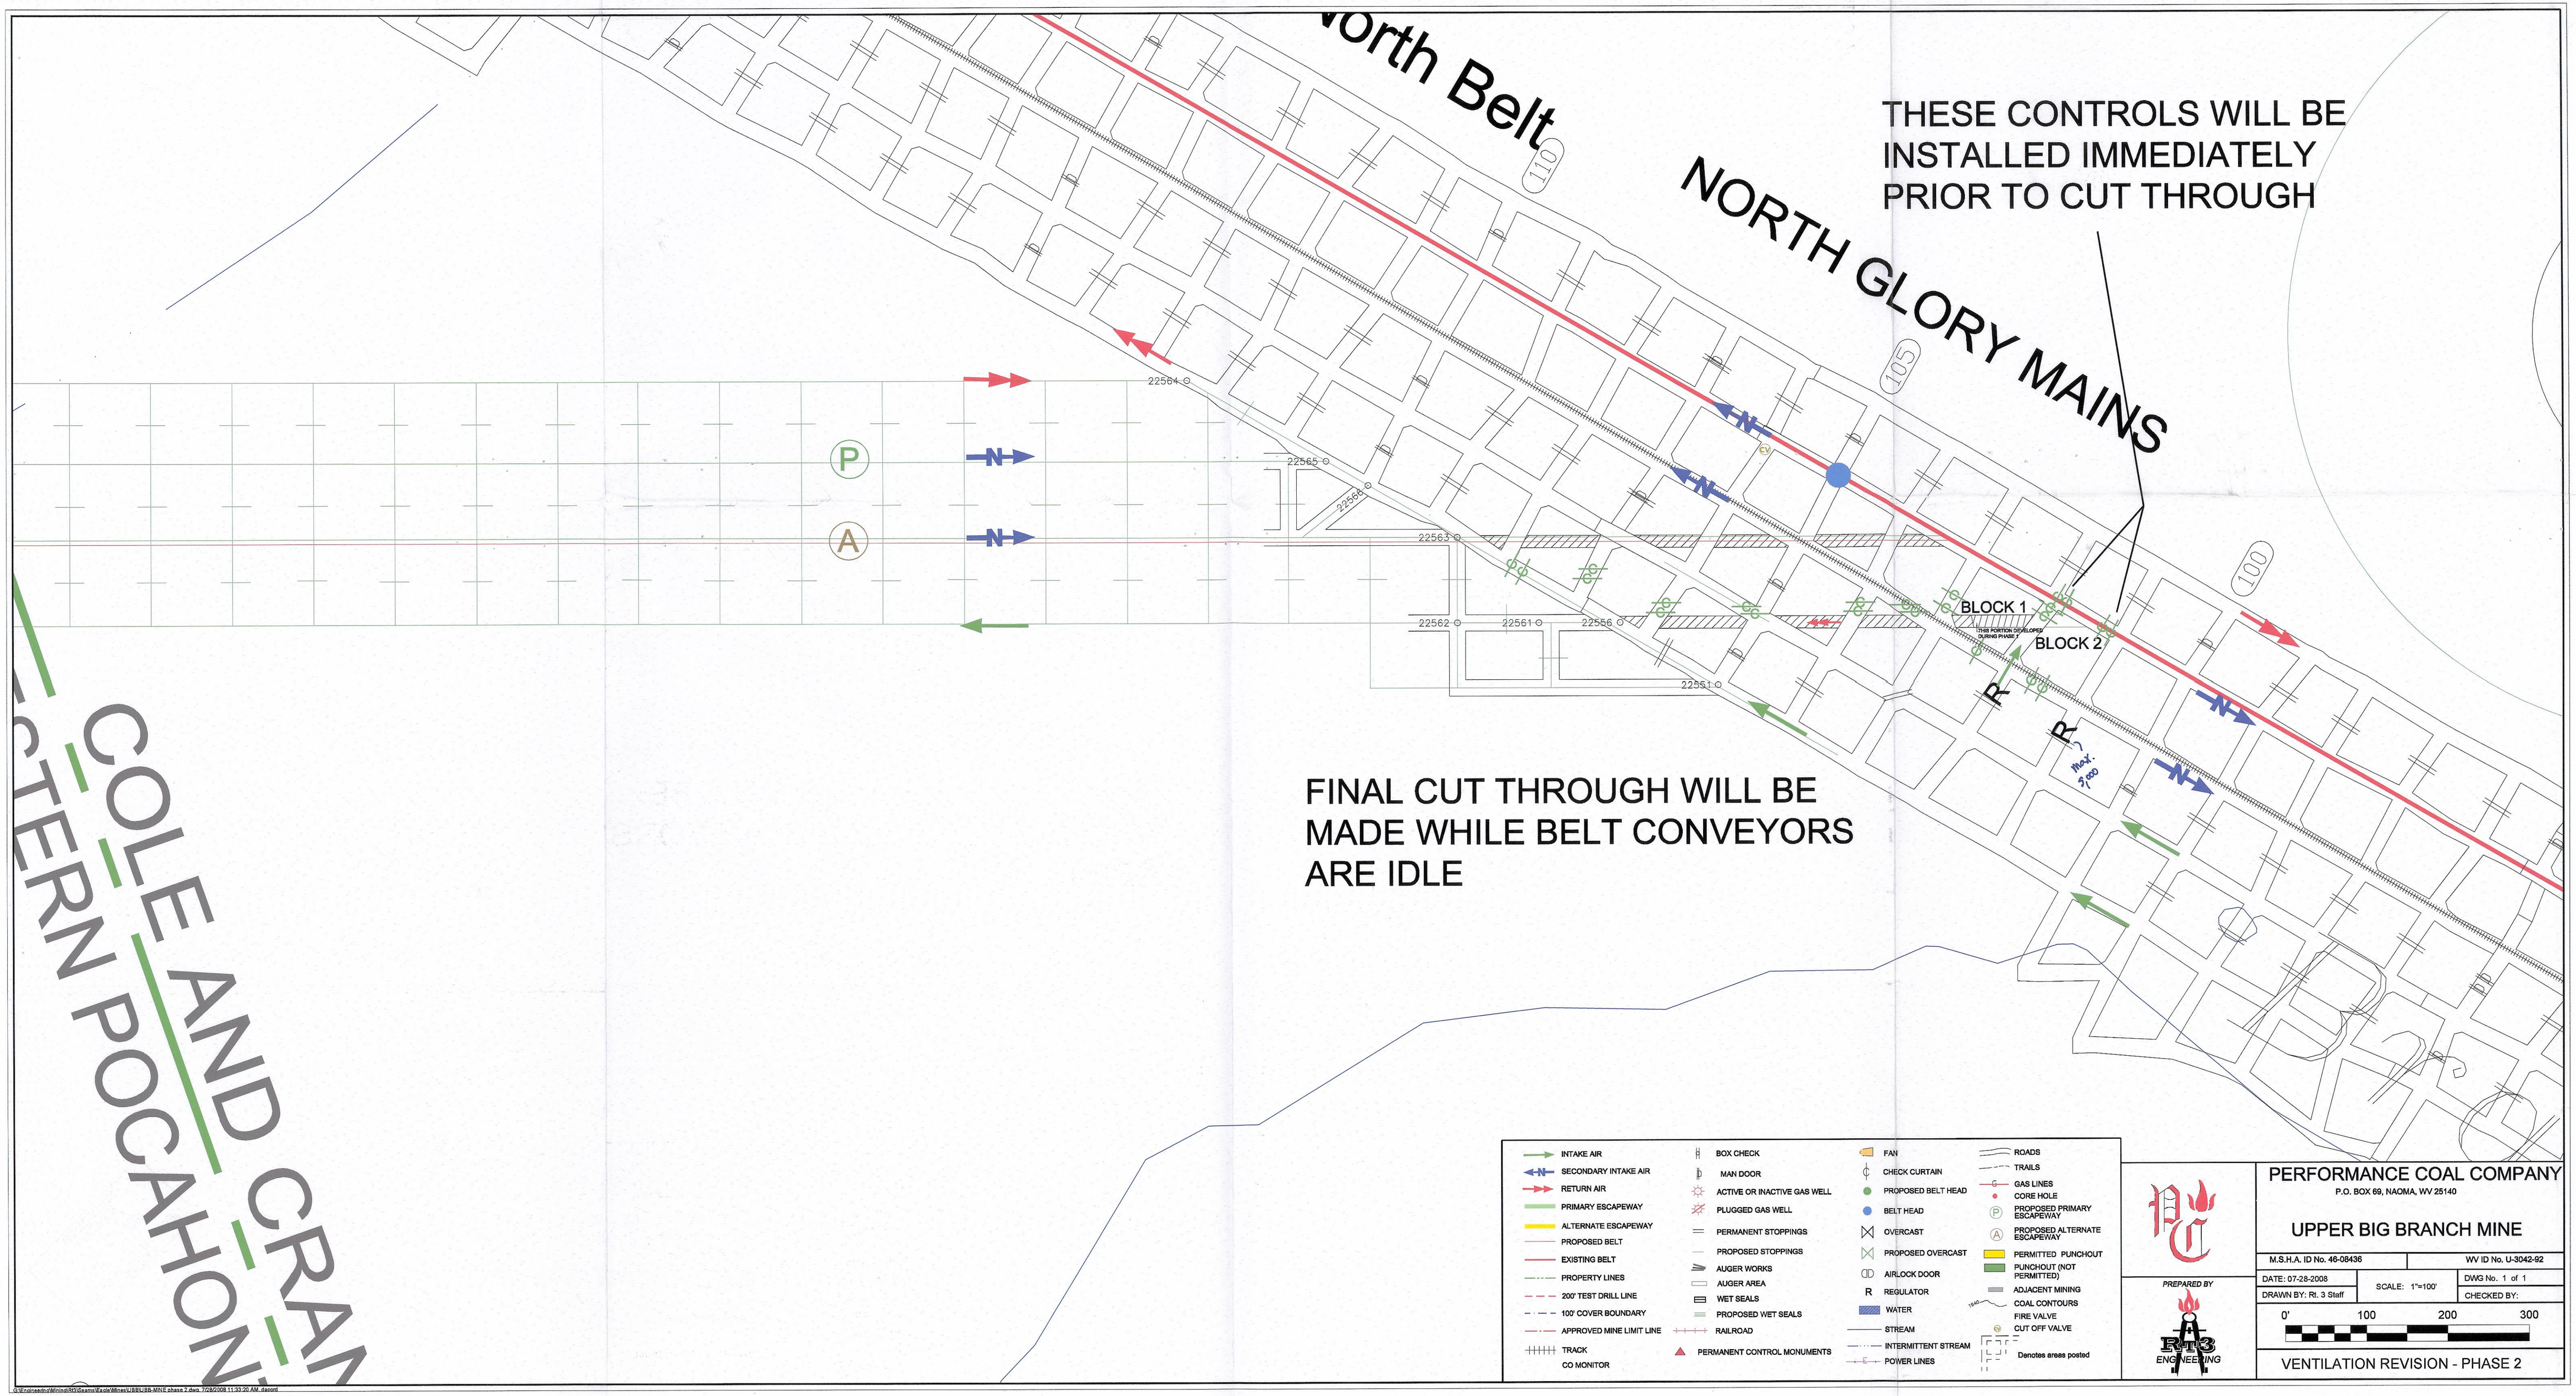

PREPARED BY

RT3 ENGINEERING

PERFORMANCE COAL COMPANY
P.O. BOX 69, NAOMA, WV 25140

UPPER BIG BRANCH MINE

M.S.H.A. ID No. 46-08436	WV ID No. U-3042-92
DATE: 07-28-2008	DWG No. 1 of 1
DRAWN BY: Rt. 3 Staff	SCALE: 1"=100'
	CHECKED BY:

0' 100 200 300

VENTILATION REVISION - PHASE 2

G:\Engineer-d\Mines\NU\Exams\Zone\Mines\UBB\UBB_MINE phase 2.dwg, 7/28/2008 11:33:00 AM, daconti