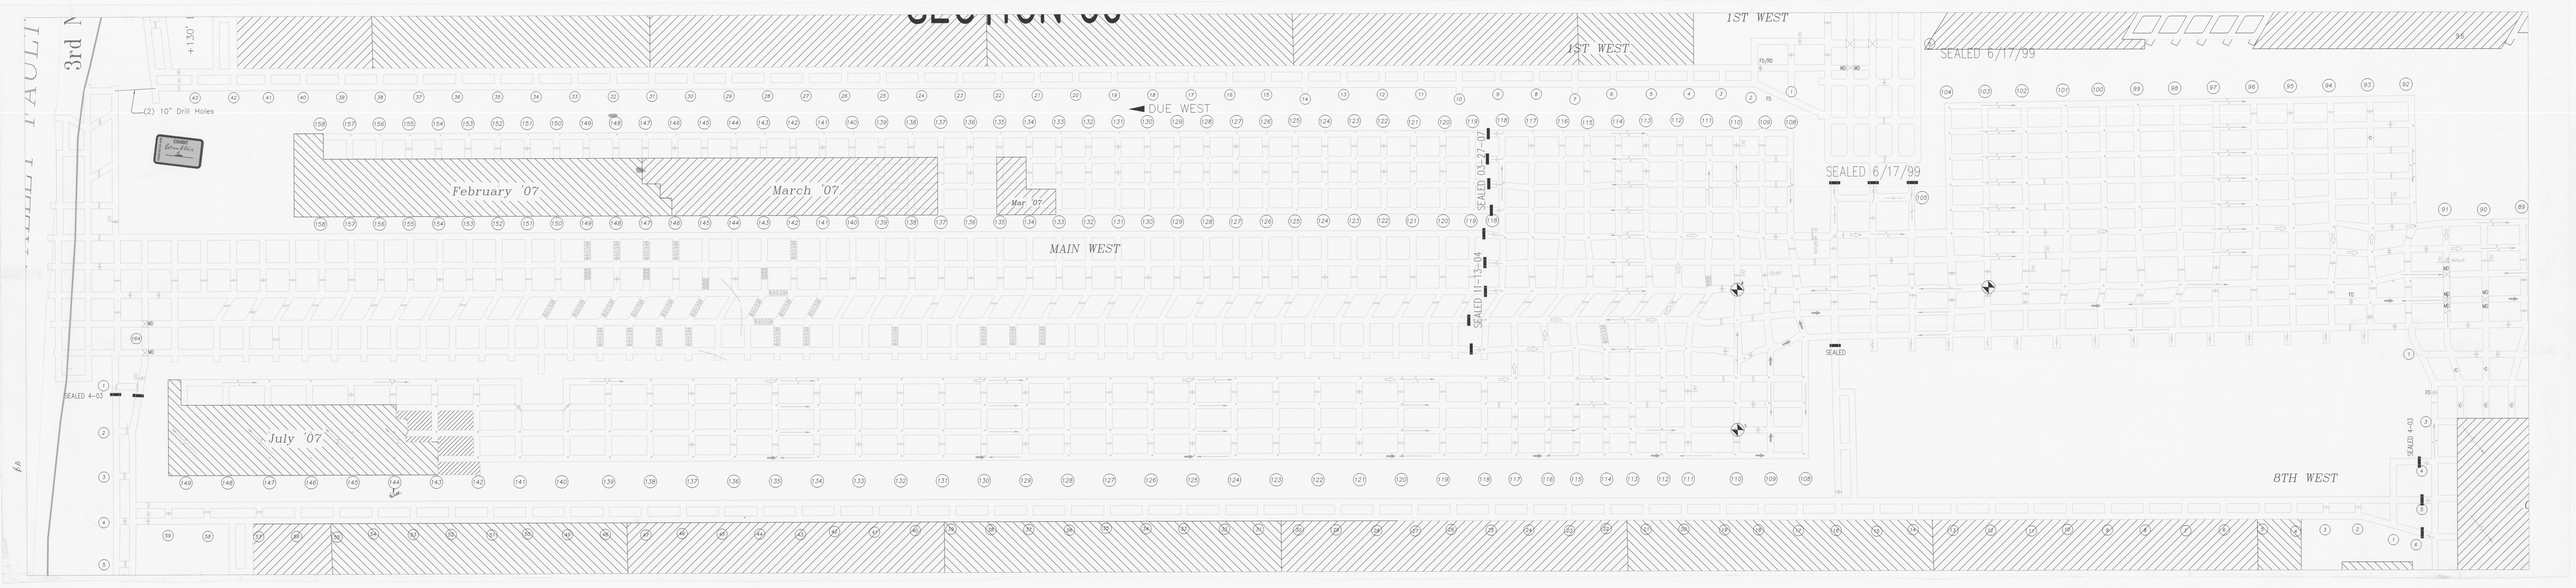
3rd N
+130'
(2) 10" Drill Holes
February '07
March '07
Mar '07
July '07
DUE WEST
MAIN WEST
1ST WEST
1ST WEST
SEALED 6/17/99
SEALED 6/17/99
SEALED 03-27-07
SEALED 11-13-04
SEALED 4-05
SEALED 4-05
SEALED
8TH WEST