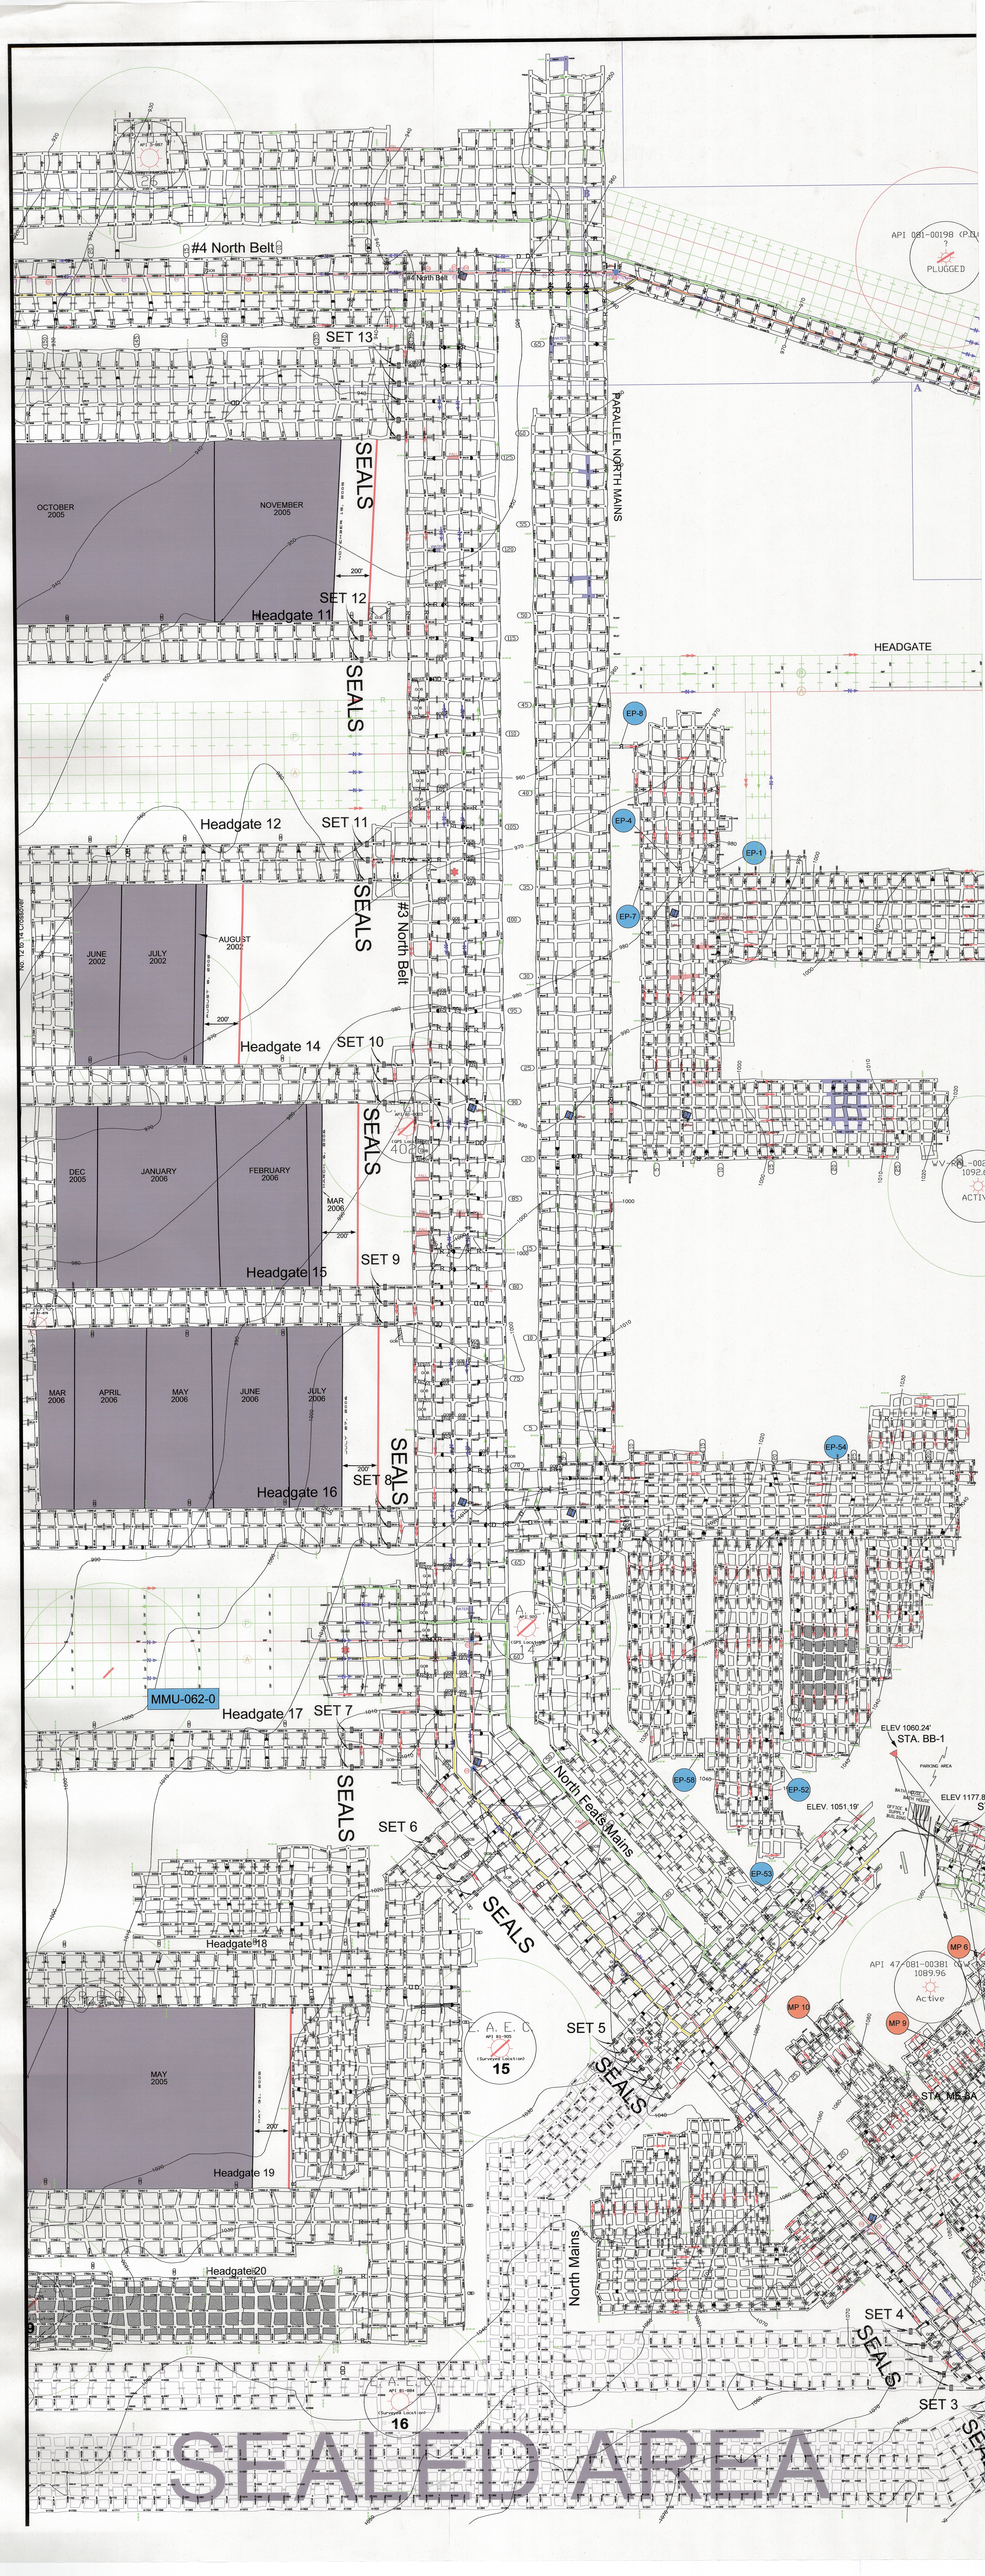
#4 North Belt
#3 North Belt
SET 13
SET 12
SET 11
SET 10
SET 9
SET 8
SET 7
SET 6
SET 5
SET 4
SET 3
SEALS
PARALLEL NORTH MAINS
North Feeds Mains
North Mains
HEADGATE
Headgate 11
Headgate 12
Headgate 14
Headgate 15
Headgate 16
Headgate 17
Headgate 18
Headgate 19
Headgate 20
MMU-062-0
OCTOBER 2005
NOVEMBER 2005
JUNE 2002
JULY 2002
AUGUST 2002
DEC 2005
JANUARY 2006
FEBRUARY 2006
MAR 2006
APRIL 2006
MAY 2006
JUNE 2006
JULY 2006
MAY 2005
EP-8
EP-4
EP-1
EP-7
EP-54
EP-68
EP-52
EP-53
MP 10
MP 9
MP 8
STA. BB-1
STA. MB-8A
ELEV. 1051.19'
ELEV 1060.24'
ELEV 1177.8
API 081-00198 (PLU
PLUGGED
API 47-081-00381
Active
A. E. C.
15
16
SEALED AREA