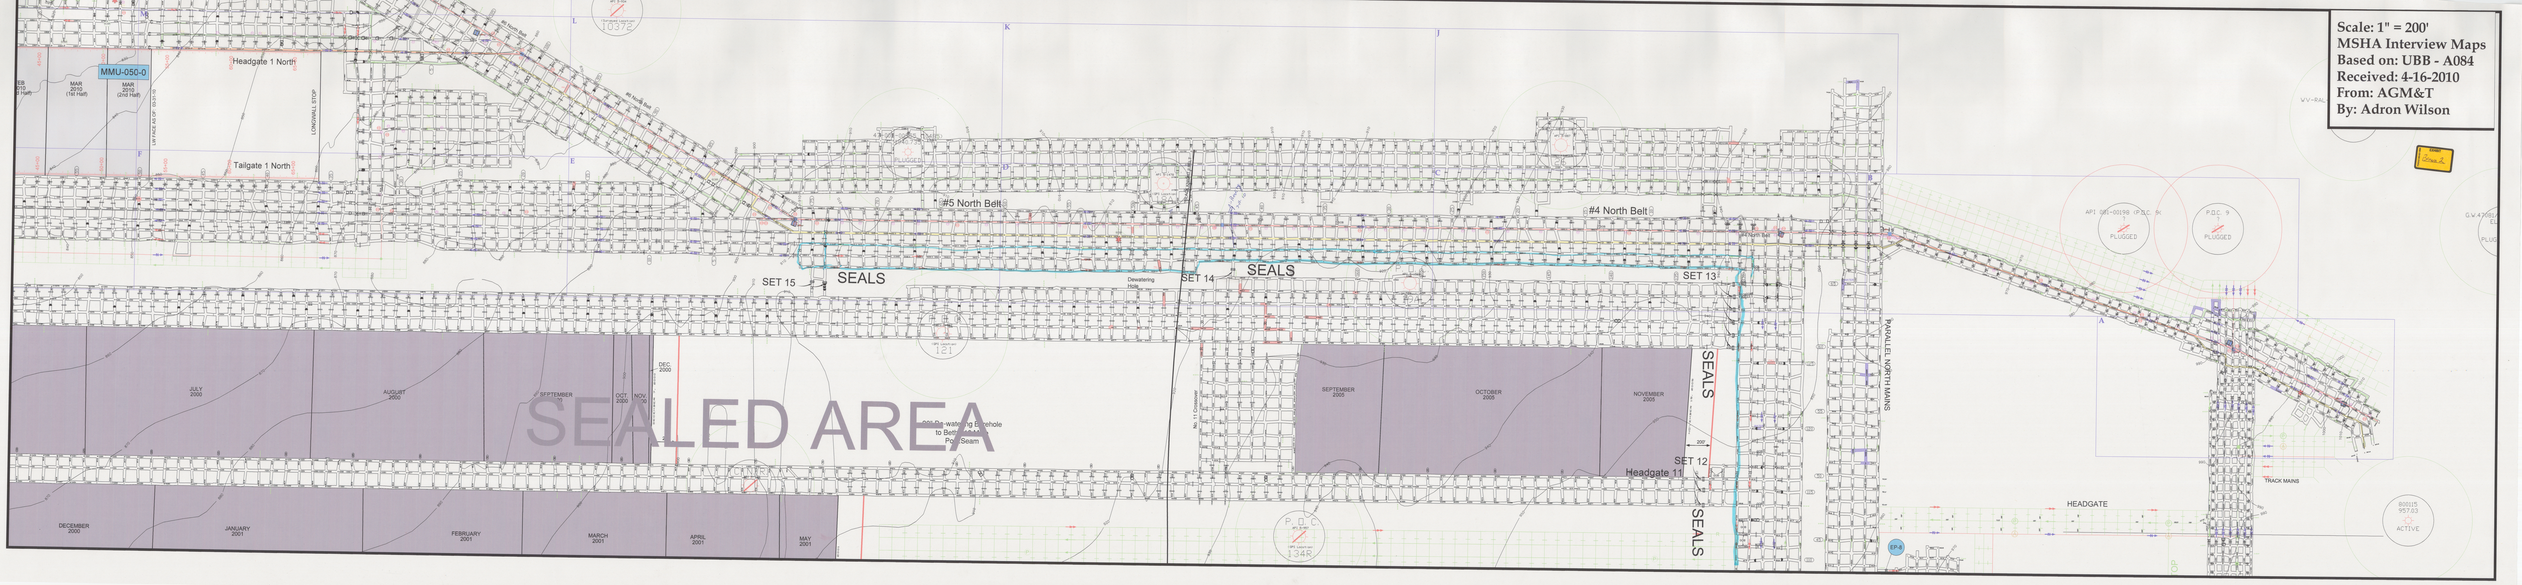

MMU-050-0
FEB 2010 (2nd Half)
MAR 2010 (1st Half)
MAR 2010 (2nd Half)
LW FACE AS OF: 03-31-10
Headgate 1 North
Tailgate 1 North
LONGWALL STOP
#6 North Belt
10372
#5 North Belt
#4 North Belt
SEALS
SET 15
SET 14
SET 13
SET 12
Dewatering Hole
121
SEALED AREA
JULY 2000
AUGUST 2000
SEPTEMBER 2000
OCT 2000
NOV
DEC 2000
20" De-watering Borehole to Beth 10 Mine Poc. Seam
No. 11 Crossover
SEPTEMBER 2005
OCTOBER 2005
NOVEMBER 2005
Headgate 11
DECEMBER 2000
JANUARY 2001
FEBRUARY 2001
MARCH 2001
APRIL 2001
MAY 2001
P.D.C.
1348
PARALLEL NORTH MAINS
PLUGGED
P.D.C. 9
HEADGATE
TRACK MAINS
ACTIVE
WV-RAL

Scale: 1" = 200'
MSHA Interview Maps
Based on: UBB - A084
Received: 4-16-2010
From: AGM&T
By: Adron Wilson

EXHIBIT
Brown 2