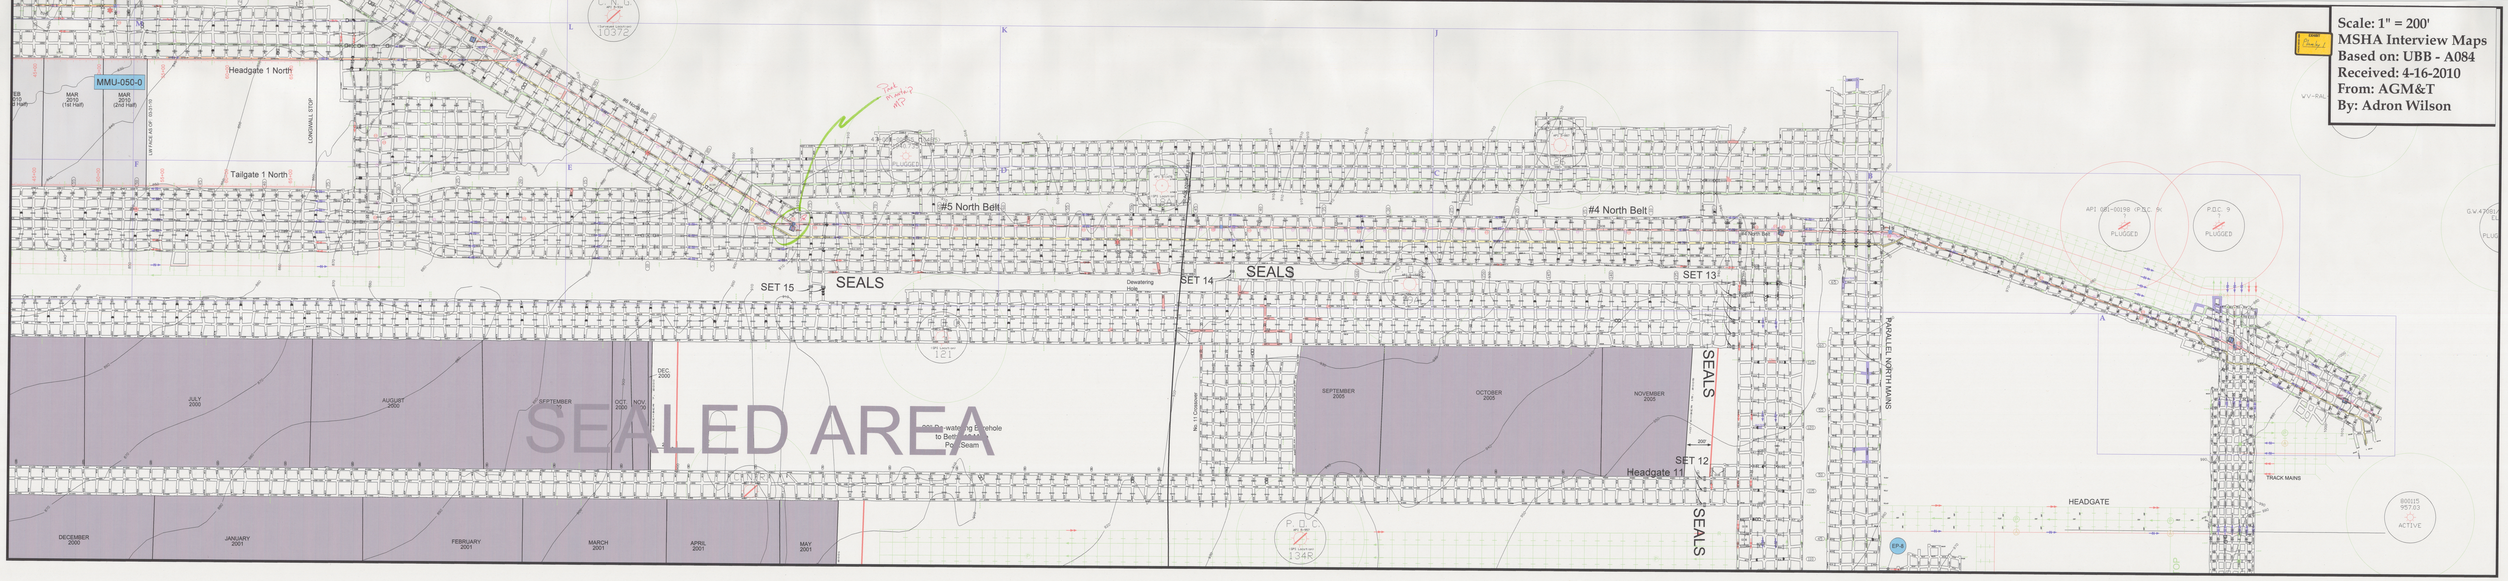

EXHIBIT
Plumley 1

PENGAD 800-631-6989

Scale: 1" = 200'
MSHA Interview Maps
Based on: UBB - A084
Received: 4-16-2010
From: AGM&T
By: Adron Wilson

MMU-050-0
Headgate 1 North
Tailgate 1 North
LONGWALL STOP
MAR 2010 (1st Half)
MAR 2010 (2nd Half)
Park Mantrip MP
#5 North Belt
#4 North Belt
SET 15
SEALS
Dewatering Hole
SET 14
SEALS
SET 13
121
JULY 2000
AUGUST 2000
SEPTEMBER 2000
OCT. 2000
NOV. 2000
DEC. 2000
SEALED AREA
Re-watering Borehole to Bettie Poca Seam
No. 11 Crosscut
SEPTEMBER 2005
OCTOBER 2005
NOVEMBER 2005
SEALS
SET 12
Headgate 11
SEALS
PARALLEL NORTH MAINS
DECEMBER 2000
JANUARY 2001
FEBRUARY 2001
MARCH 2001
APRIL 2001
MAY 2001
P.D.C.
134R
10378
PLUGGED
P.D.C. 9
PLUGGED
HEADGATE
TRACK MAINS
ACTIVE
EP-8