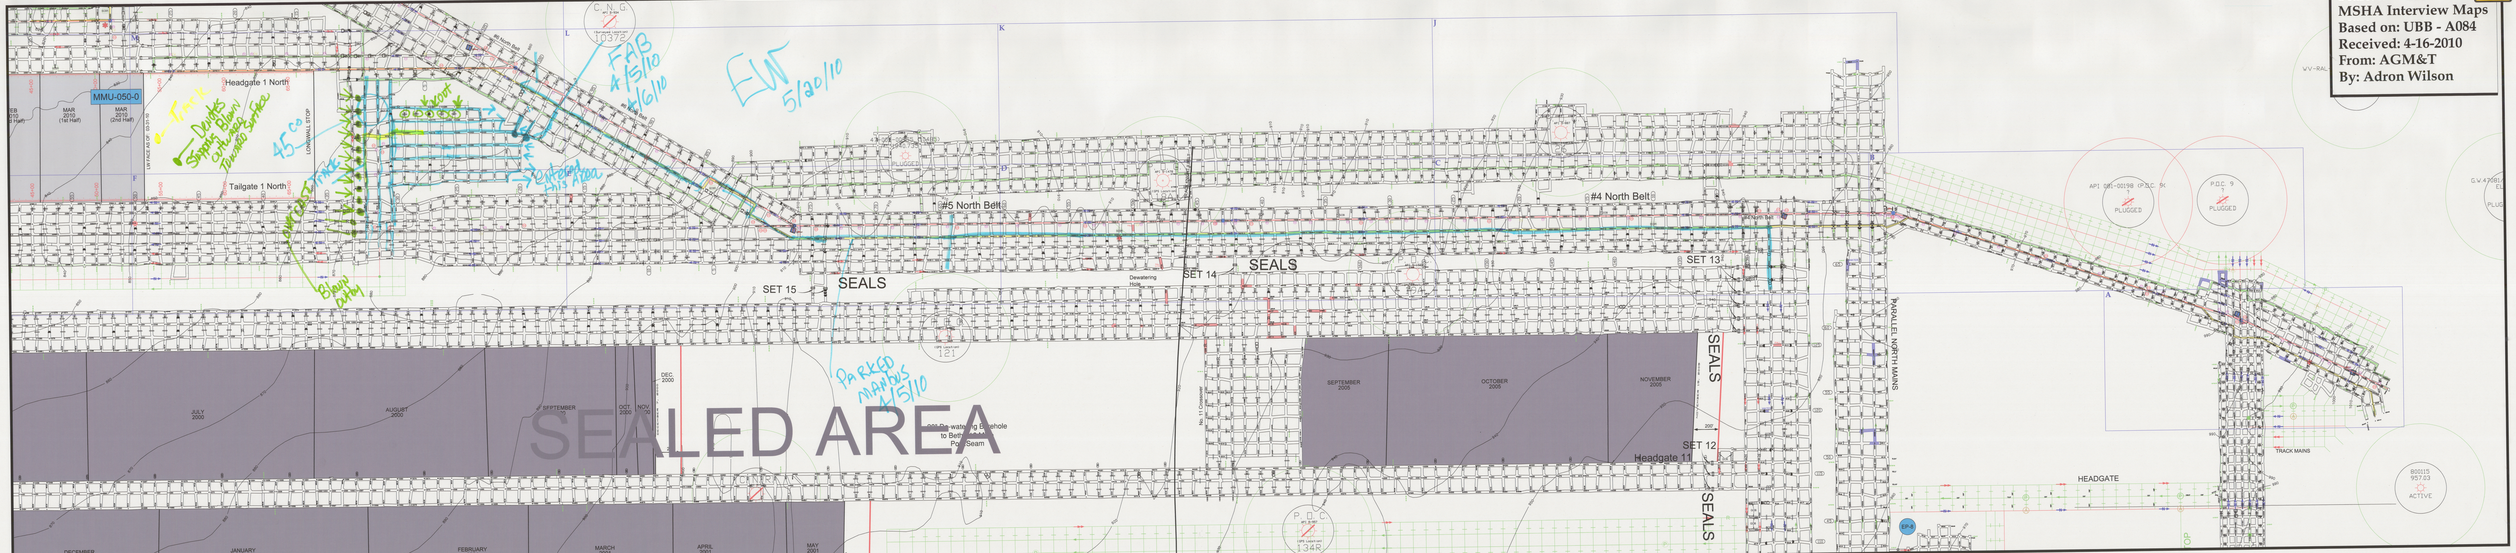

Headgate 1 North
Tailgate 1 North
MMU-050-0
MAR 2010 (1st Half)
MAR 2010 (2nd Half)
LW FACE AS OF: 03-31-10
LONGWALL STOP
C.N.G.
(Surveyed Location)
10372
#6 North Belt
#5 North Belt
#4 North Belt
SET 15
SEALS
SET 14
Dewatering Hole
SET 13
SET 12
Headgate 11
PARALLEL NORTH MAINS
No. 11 Crossover
(GPS Location)
121
SEALED AREA
JULY 2000
AUGUST 2000
SEPTEMBER 2000
OCT. 2000
NOV. 2000
DEC. 2000
DECEMBER 7, 2000
SEPTEMBER 2005
OCTOBER 2005
NOVEMBER 2005
DECEMBER
JANUARY
FEBRUARY
MARCH 2001
APRIL 2001
MAY 2001
P.D.C.
134R
PLUGGED
HEADGATE
TRACK MAINS
ACTIVE
WV-RAL
Track
Denotes Stopping Blown outward toward surface
45 co
Kroot
Entered this Area
FAB 4/5/10 4/6/10
EW 5/20/10
Overcast Track
Blown Outby
PaRKED MANbus 4/5/10

Scale: 1" = 200'
MSHA Interview Maps
Based on: UBB - A084
Received: 4-16-2010
From: AGM&T
By: Adron Wilson

EXHIBIT
Eugene White 2
PENGAD 800-631-6989