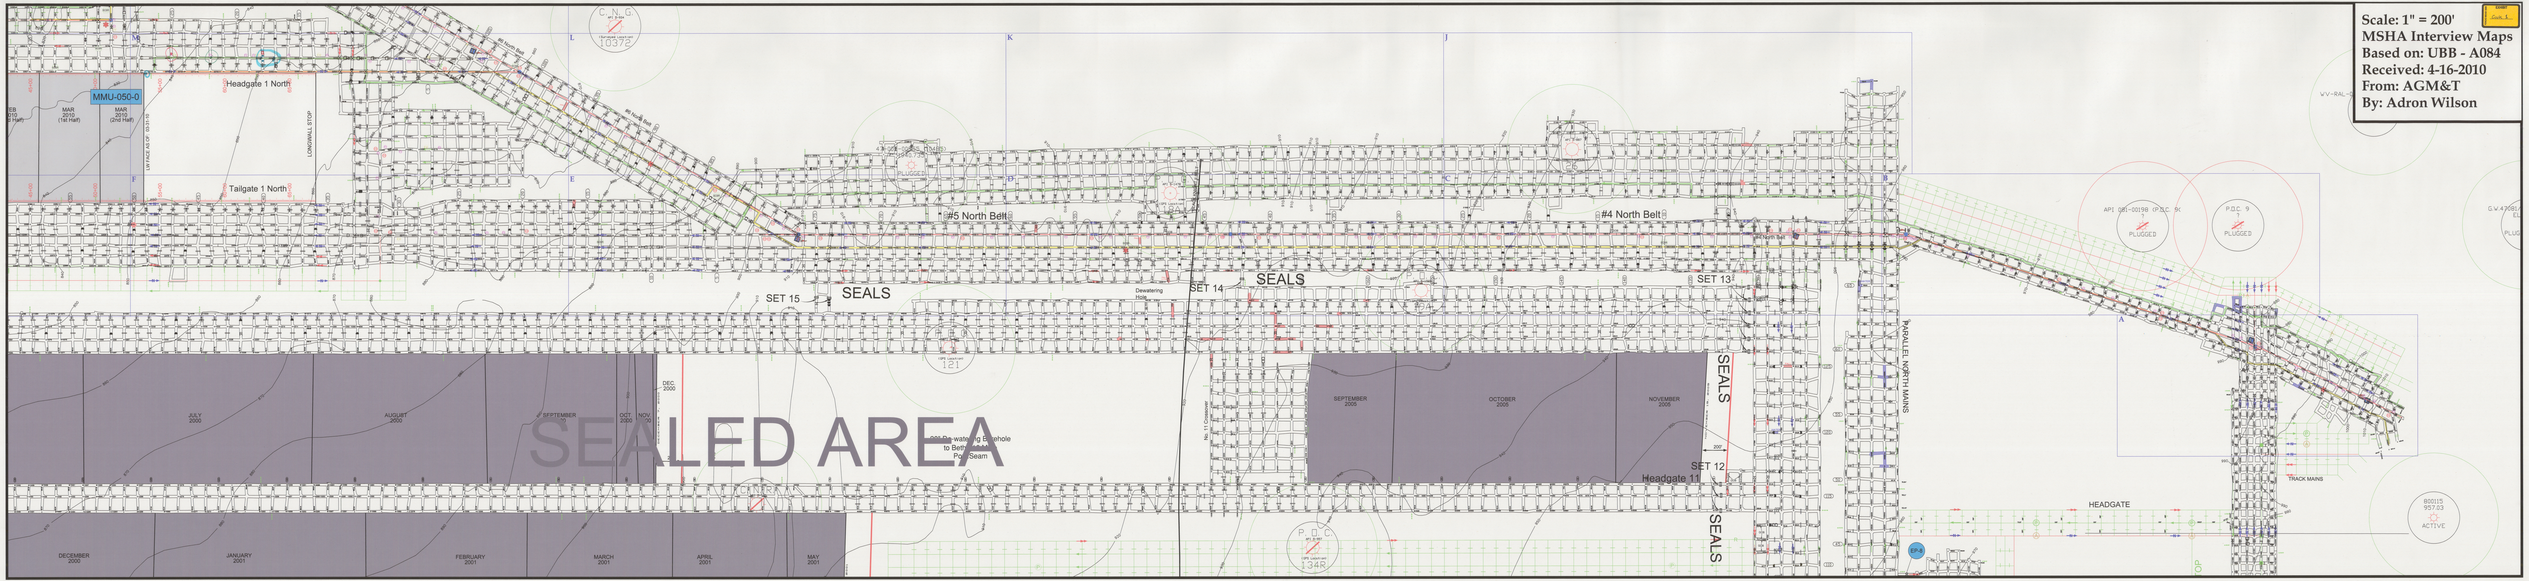
Scale: 1" = 200'
MSHA Interview Maps
Based on: UBB - A084
Received: 4-16-2010
From: AGM&T
By: Adron Wilson
MMU-050-0
Headgate 1 North
Tailgate 1 North
LONGWALL STOP
#5 North Belt
#4 North Belt
SEALS
SET 15
SET 14
SET 13
SET 12
Headgate 11
SEALED AREA
Dewatering Borehole
No. 11 Crosscut
PARALLEL NORTH MAINS
HEADGATE
TRACK MAINS
JULY 2000
AUGUST 2000
SEPTEMBER 2000
OCT 2000
NOV 2000
DEC 2000
DECEMBER 2000
JANUARY 2001
FEBRUARY 2001
MARCH 2001
APRIL 2001
MAY 2001
SEPTEMBER 2005
OCTOBER 2005
NOVEMBER 2005
P.D.C. 9
PLUGGED
ACTIVE