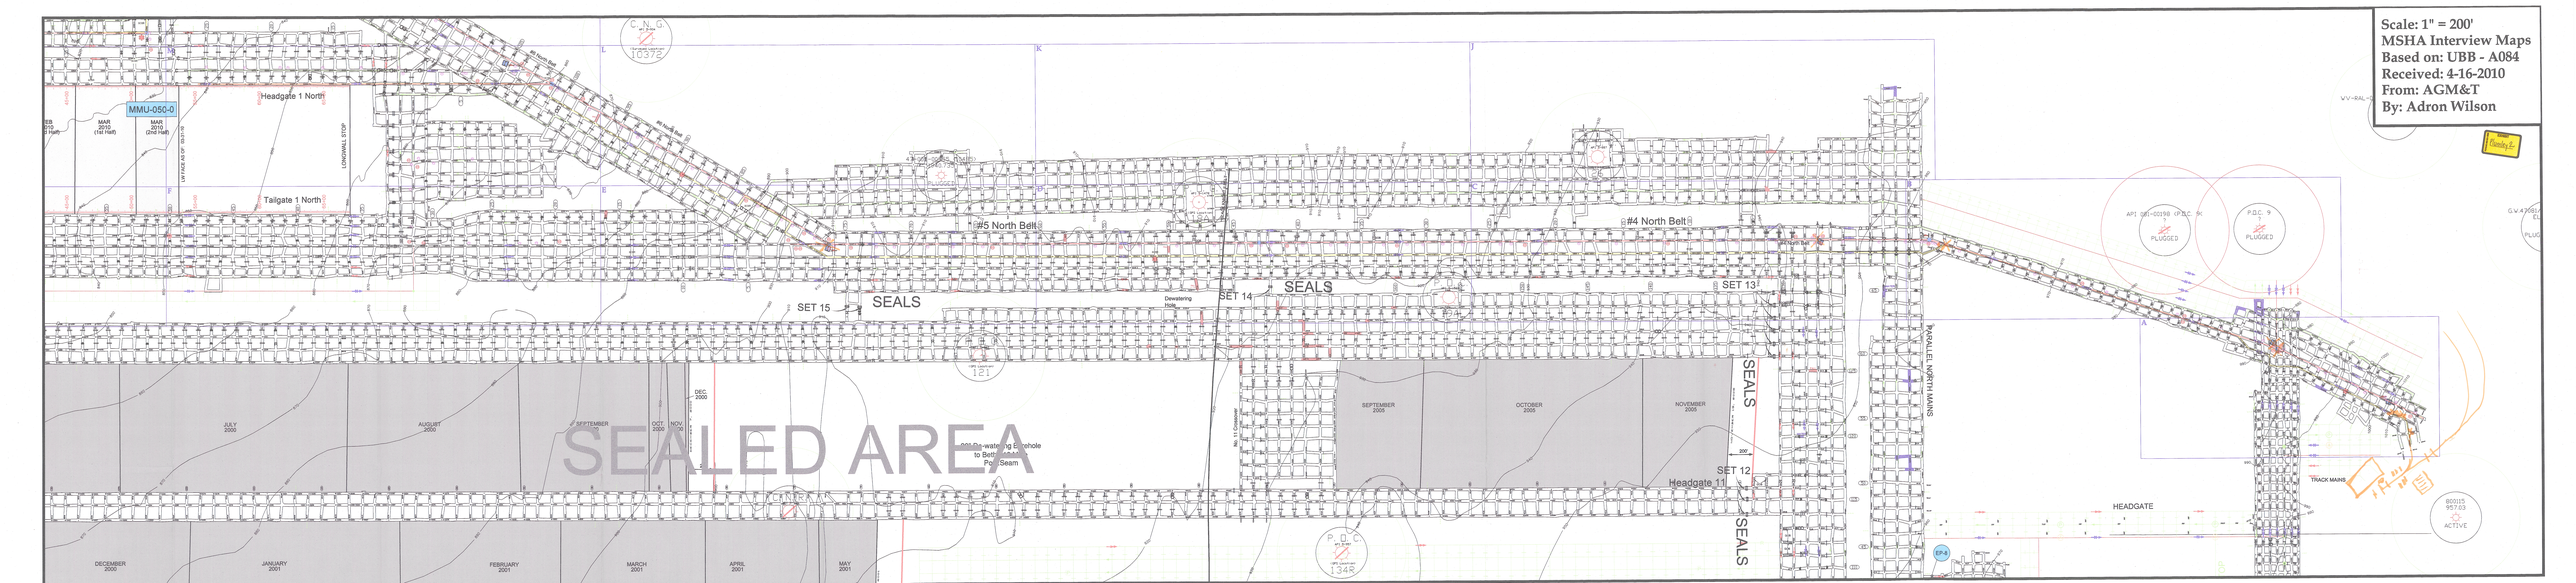

C.N.G.
10372
L
K
J
#5 North Belt
#4 North Belt
MMU-050-0
Headgate 1 North
Tailgate 1 North
MAR 2010 (1st Half)
MAR 2010 (2nd Half)
LW FACE AS OF: 03-31-10
LONGWALL STOP
SET 15
SEALS
Dewatering Hole
SET 14
SEALS
SET 13
SEALS
PARALLEL NORTH MAINS
(GPS Location)
121
JULY 2000
AUGUST 2000
SEPTEMBER 2000
OCT 2000
NOV 2000
DEC 2000
SEALED AREA
20" De-watering Borehole to Beth 10 Mine Poc. Seam
No. 11 Crossover
SEPTEMBER 2005
OCTOBER 2005
NOVEMBER 2005
SET 12
Headgate 11
SEALS
DECEMBER 2000
JANUARY 2001
FEBRUARY 2001
MARCH 2001
APRIL 2001
MAY 2001
P.O.C.
1348
EP-8
API 081-00198 (P.O.C. 9)
?
PLUGGED
P.O.C. 9
?
PLUGGED
WV-RAL-0
G.W.47081/
PLUG
A
TRACK MAINS
HEADGATE
800115
957.03
ACTIVE

Scale: 1" = 200'
MSHA Interview Maps
Based on: UBB - A084
Received: 4-16-2010
From: AGM&T
By: Adron Wilson

EXHIBIT
Plumley 2
PENGAD 800-631-6989