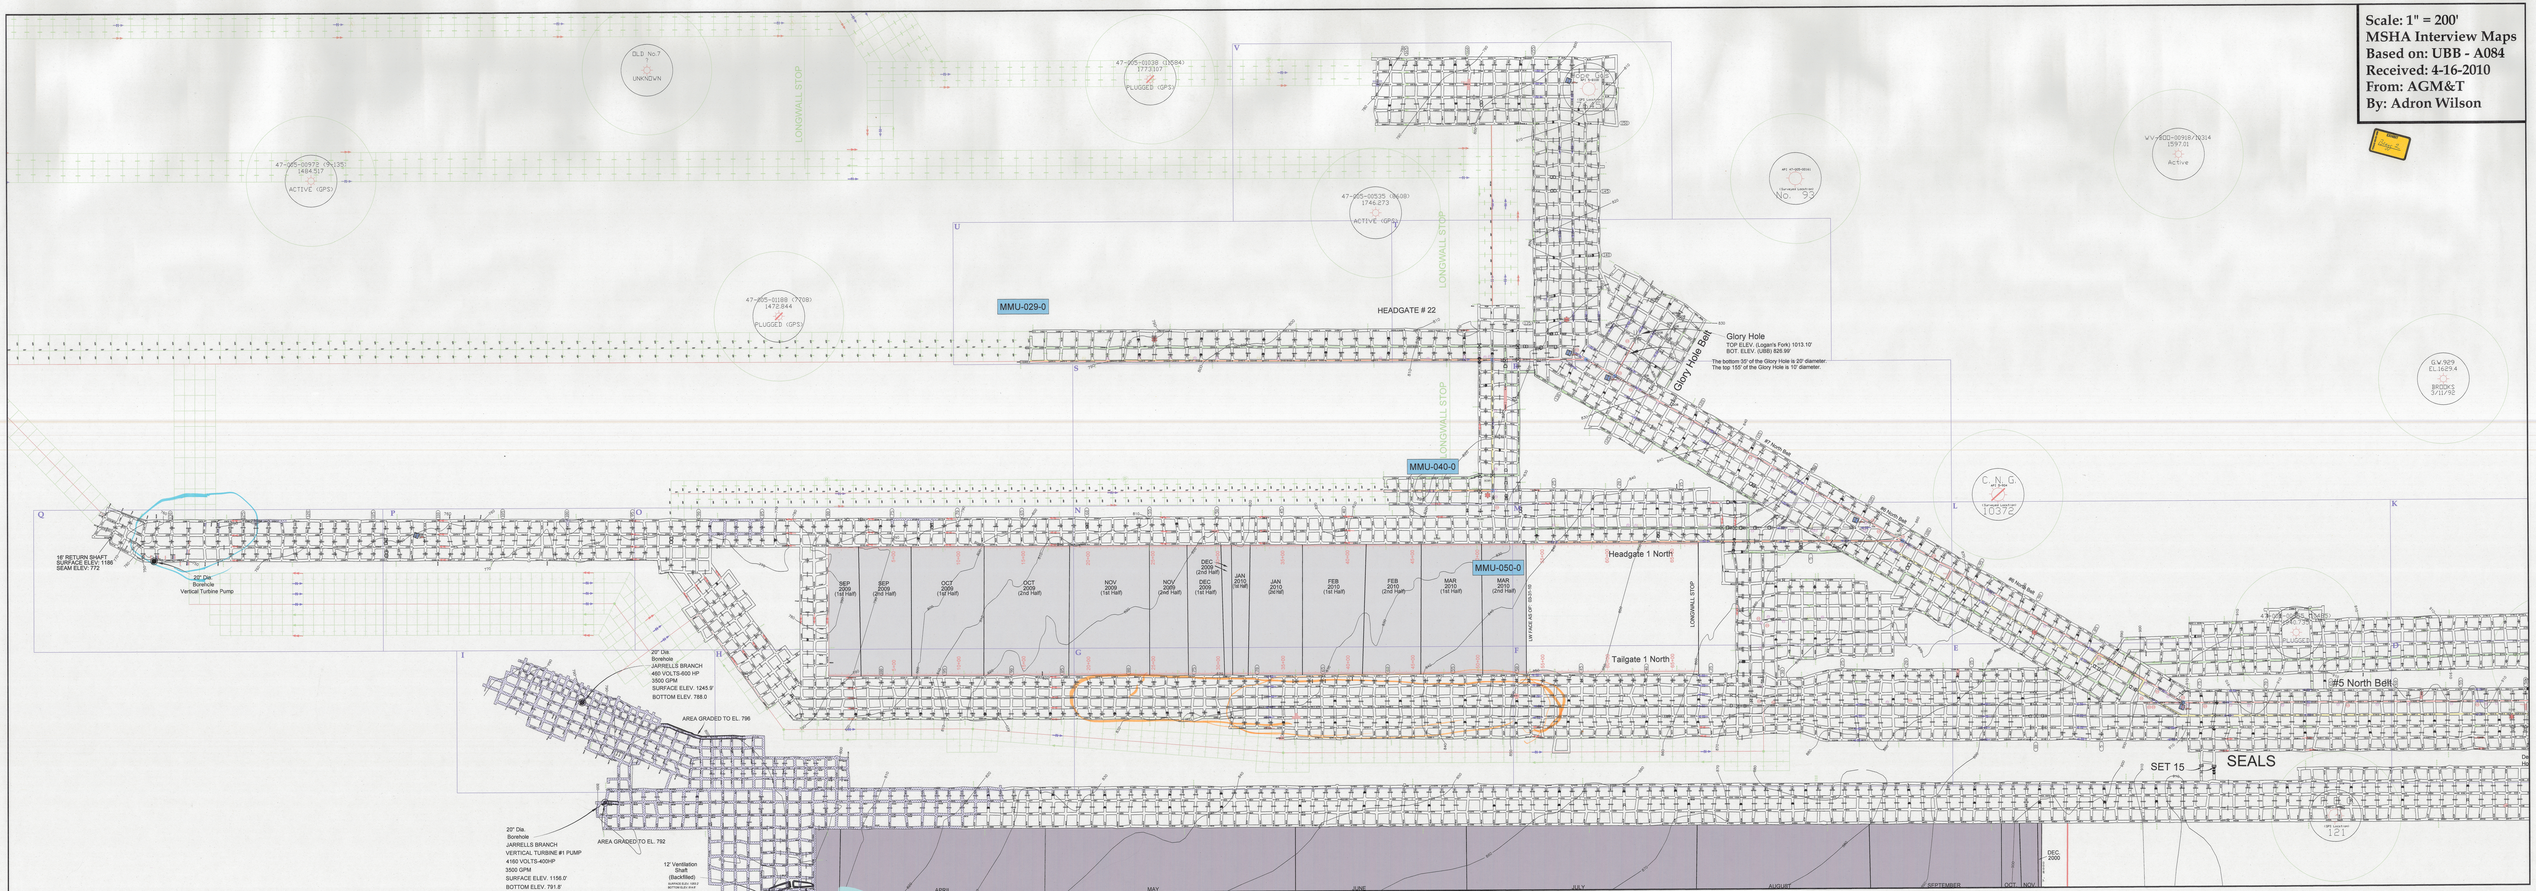

Scale: 1" = 200'
MSHA Interview Maps
Based on: UBB - A084
Received: 4-16-2010
From: AGM&T
By: Adron Wilson
Page 2
OLD No.7
UNKNOWN
47-055-00972 (9-35)
1484.517
ACTIVE (GPS)
47-055-00338 (UNSB4)
1772107
PLUGGED (GPS)
47-055-00535 (MSB)
1746.273
ACTIVE (GPS)
47-055-01188 (77708)
1472.844
PLUGGED (GPS)
WV-1002-00908/3014
1597.22
Active
LONGWALL STOP
MMU-029-0
MMU-040-0
MMU-050-0
HEADGATE # 22
Glory Hole
TOP ELEV. (Logan's Fork) 1013.10'
BOT. ELEV. (UBB) 809.99'
The bottom 55' of the Glory Hole is 20' diameter.
The top 155' of the Glory Hole is 10' diameter.
Glory Hole Belt
#7 North Belt
#6 North Belt
#5 North Belt
Headgate 1 North
Tailgate 1 North
SEALS
SET 15
16' RETURN SHAFT
SURFACE ELEV. 1180
SEAM ELEV. 772
20' Dia.
Borehole
Vertical Turbine Pump
20' Dia.
Borehole
JARRELLS BRANCH
460 VOLTS-600 HP
3500 GPM
SURFACE ELEV. 1245.9'
BOTTOM ELEV. 788.0
AREA GRADED TO EL. 796
AREA GRADED TO EL. 792
20' Dia.
Borehole
JARRELLS BRANCH
VERTICAL TURBINE #1 PUMP
4160 VOLTS-400HP
3500 GPM
SURFACE ELEV. 1156.0'
BOTTOM ELEV. 791.8'
12' Ventilation
Shaft
(Backfilled)
SEP 2009 (1st Half)
SEP 2009 (2nd Half)
OCT 2009 (1st Half)
OCT 2009 (2nd Half)
NOV 2009 (1st Half)
NOV 2009 (2nd Half)
DEC 2009 (1st Half)
DEC 2009 (2nd Half)
JAN 2010 (1st Half)
JAN 2010 (2nd Half)
FEB 2010 (1st Half)
FEB 2010 (2nd Half)
MAR 2010 (1st Half)
MAR 2010 (2nd Half)
LEVI RICE #5 DP 1813-10'
APRIL
MAY
JUNE
JULY
AUGUST
SEPTEMBER
OCT.
NOV.
DEC. 2009
C.N.G
API # 47-
Operator Legal Lease
1037
G.W.929
CL.1629.4
BRIDGE
5/11/93
NO. 93
API # 47-055-00141
Operator Legal Lease
121
4.5' COAL PILLAR
PLUGGED