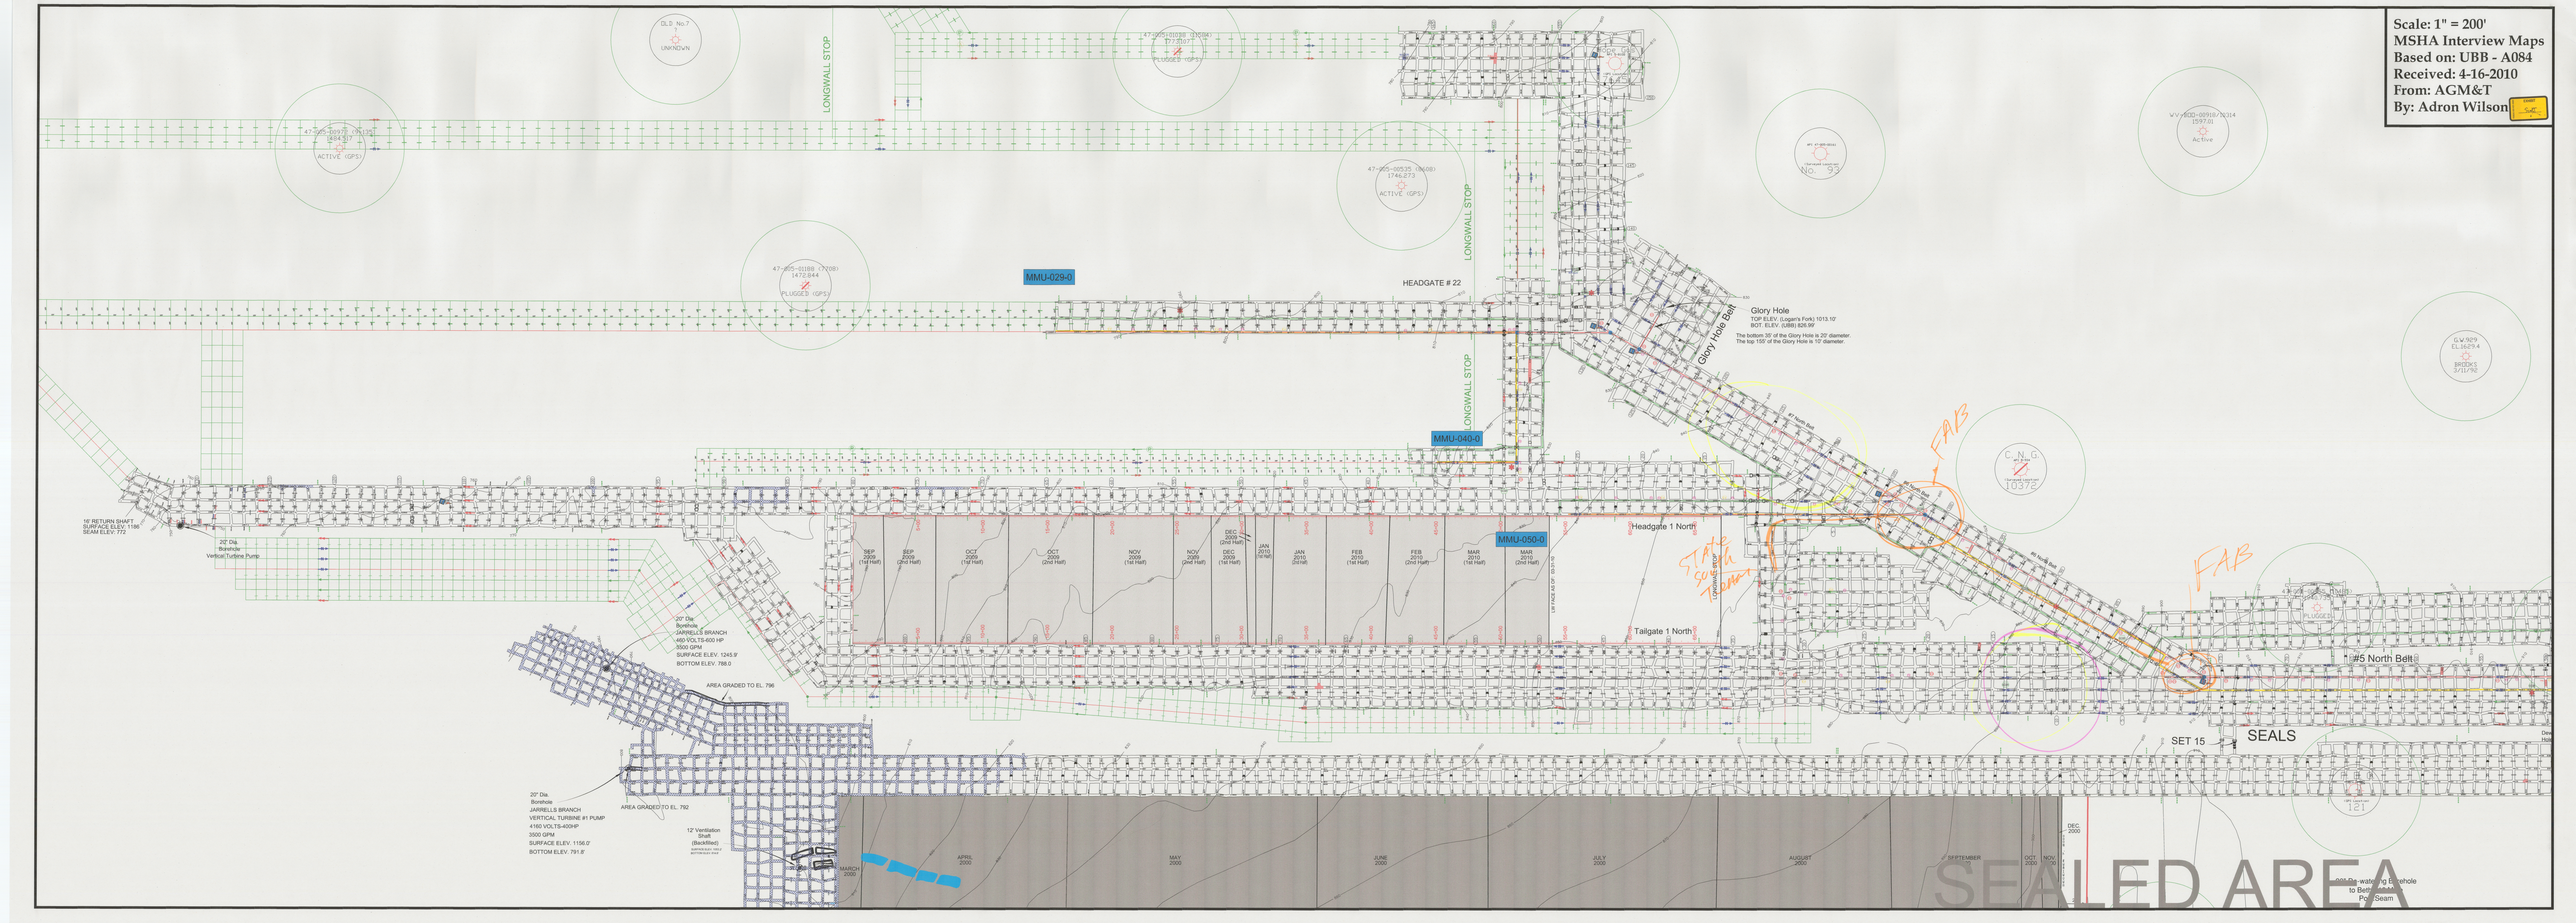

Scale: 1" = 200'
MSHA Interview Maps
Based on: UBB - A084
Received: 4-16-2010
From: AGM&T
By: Adron Wilson

EXHIBIT
PENGAD 800-631-6989
Scott

Glory Hole
TOP ELEV. (Logan's Fork) 1013.10'
BOT. ELEV. (UBB) 826.99'
The bottom 35' of the Glory Hole is 20' diameter.
The top 155' of the Glory Hole is 10' diameter.
Glory Hole Belt
HEADGATE # 22
LONGWALL STOP
MMU-029-0
MMU-040-0
MMU-050-0
Headgate 1 North
Tailgate 1 North
LW FACE AS OF: 03-31-10
SEP 2009 (1st Half)
SEP 2009 (2nd Half)
OCT 2009 (1st Half)
OCT 2009 (2nd Half)
NOV 2009 (1st Half)
NOV 2009 (2nd Half)
DEC 2009 (1st Half)
DEC 2009 (2nd Half)
JAN 2010 (1st Half)
JAN 2010 (2nd Half)
FEB 2010 (1st Half)
FEB 2010 (2nd Half)
MAR 2010 (1st Half)
MAR 2010 (2nd Half)
16' RETURN SHAFT
SURFACE ELEV: 1186
SEAM ELEV: 772
20" Dia. Borehole Vertical Turbine Pump
20" Dia. Borehole JARRELLS BRANCH 460 VOLTS-600 HP 3500 GPM SURFACE ELEV. 1245.9' BOTTOM ELEV. 788.0
20" Dia. Borehole JARRELLS BRANCH VERTICAL TURBINE #1 PUMP 4160 VOLTS-400HP 3500 GPM SURFACE ELEV. 1156.0' BOTTOM ELEV. 791.8'
AREA GRADED TO EL. 796
AREA GRADED TO EL. 792
12' Ventilation Shaft (Backfilled)
SURFACE ELEV. 1053.2'
BOTTOM ELEV. 814.6'
MARCH 2000
APRIL 2000
MAY 2000
JUNE 2000
JULY 2000
AUGUST 2000
SEPTEMBER 2000
OCT. 2000
NOV. 2000
DEC. 2000
DECEMBER 7, 2000
SEALED AREA
SET 15
SEALS
#5 North Belt
(GPS Location) 121
OLD No.7 UNKNOWN
47-005-00927 (9/13) 1404.37 ACTIVE (GPS)
47-005-01026 (6/84) 1773.027 PLUGGED (GPS)
47-005-01188 (7/09) 1472.644 PLUGGED (GPS)
47-005-00535 (6/09) 1746.273 ACTIVE (GPS)
No. 93
WV-005-00916/10314 1597.0 Active
C.N.G. 10372
G.W.929 EL.1629.4 BROOKS 3/11/92
FAB
FAB
State South Tenant