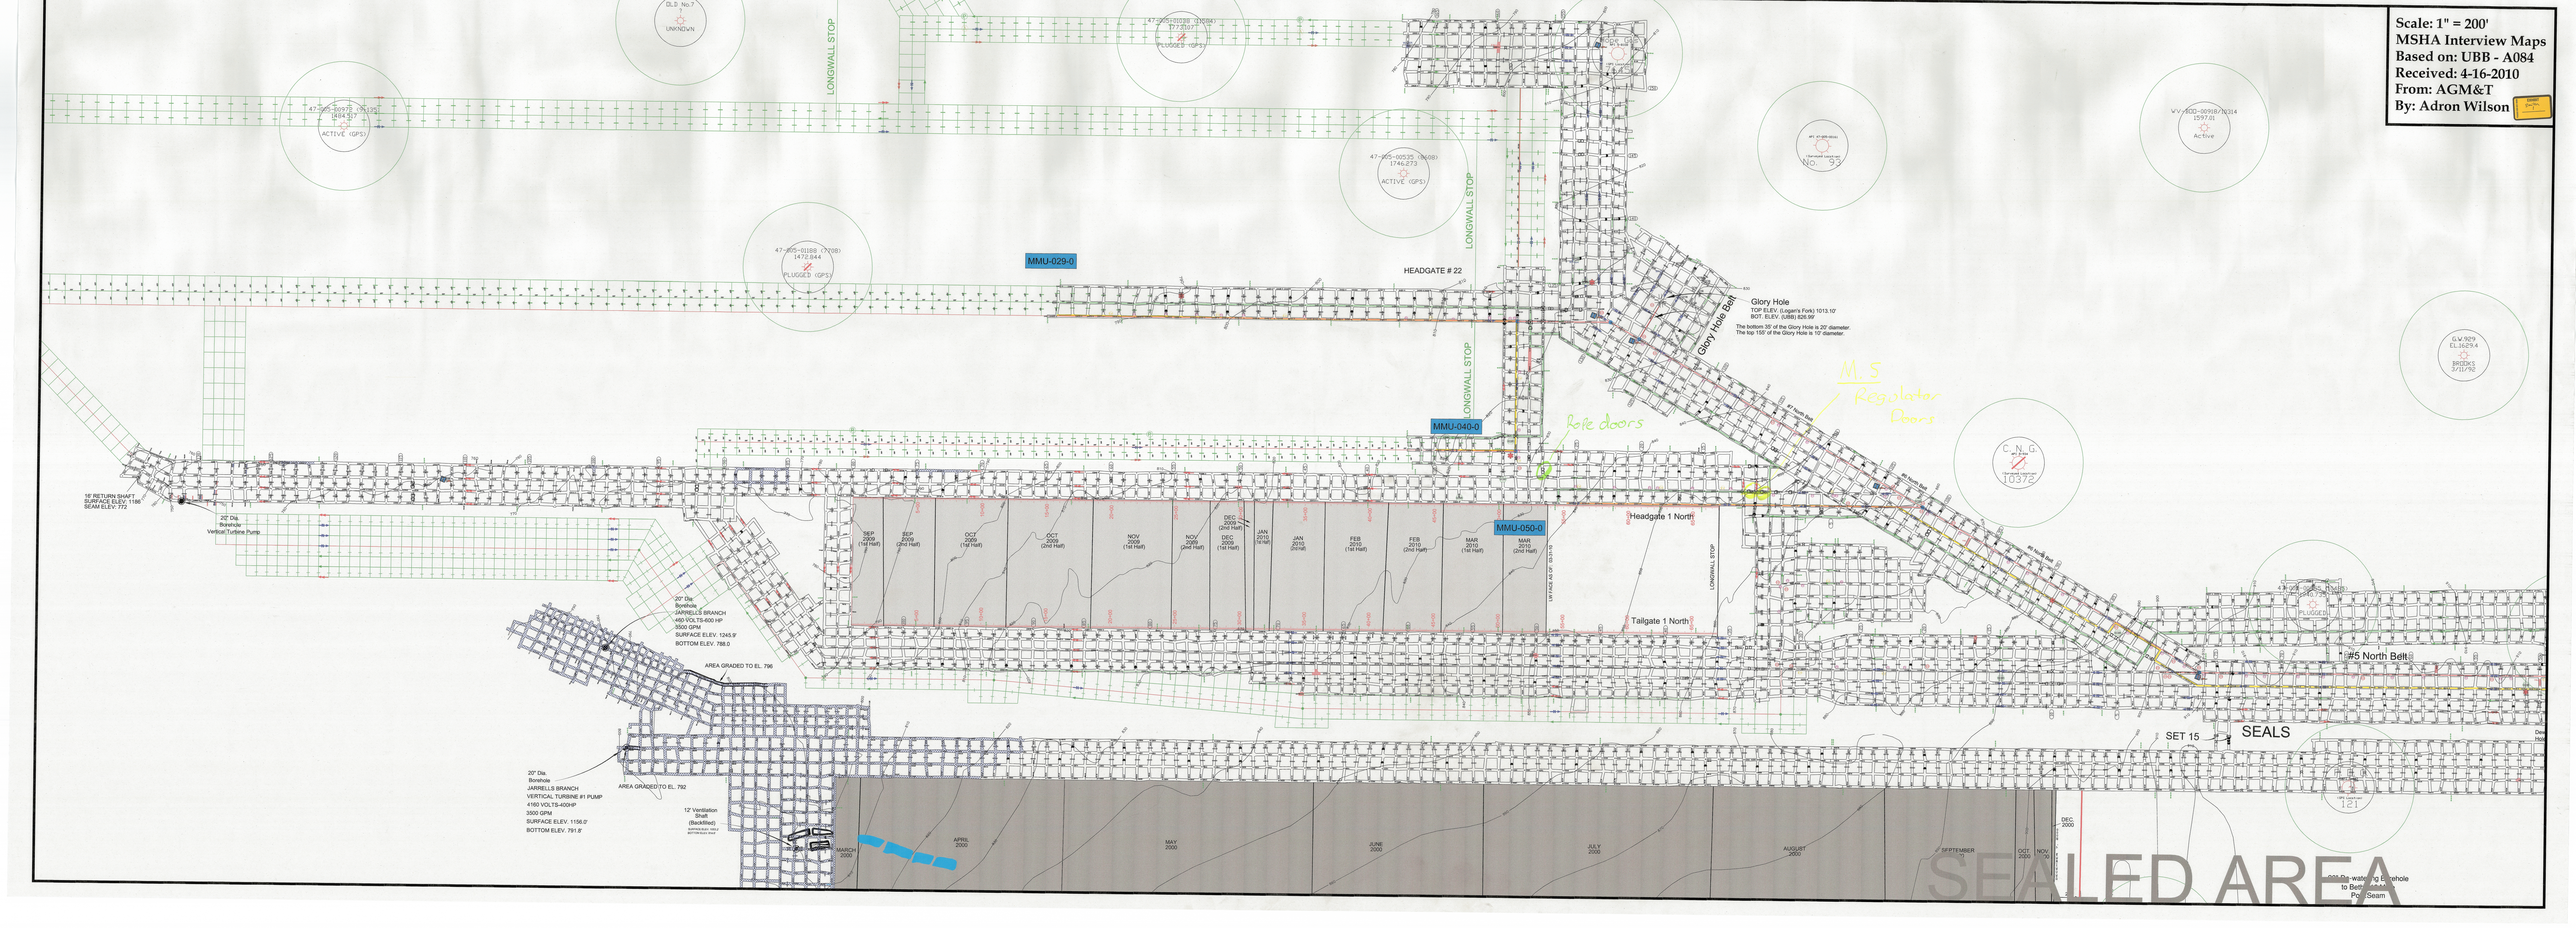

Scale: 1" = 200'
MSHA Interview Maps
Based on: UBB - A084
Received: 4-16-2010
From: AGM&T
By: Adron Wilson
LONGWALL STOP
MMU-029-0
MMU-040-0
MMU-050-0
HEADGATE # 22
Glory Hole
TOP ELEV. (Logan's Fork) 1013.10'
BOT. ELEV. (UBB) 826.99'
The bottom 35' of the Glory Hole is 20' diameter.
The top 155' of the Glory Hole is 10' diameter.
Glory Hole Belt
M.S Regulator Doors
hole doors
#5 North Belt
Headgate 1 North
Tailgate 1 North
SEALS
SET 15
SEALED AREA
15' RETURN SHAFT
SURFACE ELEV. 1186'
SEAM ELEV. 772
20' Dia. Borehole
Vertical Turbine Pump
20" Dia. Borehole
JARRELLS BRANCH
4160 VOLTS-600 HP
3500 GPM
SURFACE ELEV. 1245.9'
BOTTOM ELEV. 788.0
AREA GRADED TO EL. 796
20" Dia. Borehole
JARRELLS BRANCH
VERTICAL TURBINE #1 PUMP
4160 VOLTS-400HP
3500 GPM
SURFACE ELEV. 1156.0'
BOTTOM ELEV. 791.8'
AREA GRADED TO EL. 792
12' Ventilation Shaft (Backfilled)
SEP 2009 (1st Half)
SEP 2009 (2nd Half)
OCT 2009 (1st Half)
OCT 2009 (2nd Half)
NOV 2009 (1st Half)
NOV 2009 (2nd Half)
DEC 2009 (1st Half)
DEC 2009 (2nd Half)
JAN 2010 (1st Half)
JAN 2010 (2nd Half)
FEB 2010 (1st Half)
FEB 2010 (2nd Half)
MAR 2010 (1st Half)
MAR 2010 (2nd Half)
UP FACE AS OF 03/31/10
LONGWALL STOP
MARCH 2000
APRIL 2000
MAY 2000
JUNE 2000
JULY 2000
AUGUST 2000
SEPTEMBER
OCT. 2000
NOV. 2000
DEC 2000
47-095-00978 (#9135) 1884.317 ACTIVE (GPS)
47-095-01038 (A084) 1737.037 PLUGGED (GPS)
47-095-00535 (A068) 1746.273 ACTIVE (GPS)
47-095-01188 (7208) 1472.844 PLUGGED (GPS)
WV-4020-00908 (9314) 1597.01 Active
API 47-095-00161 Fairmont Gas Co. NO. 5
C.N.G. API 47-095-00161 Fairmont Gas Co. 10373
G.W.909 EL.1629.4 BRIDGE 3/11/92
47-095-00908 PLUGGED
47-095-00161 PLUGGED
Deep Hole
Pocahontas No. 3 Seam