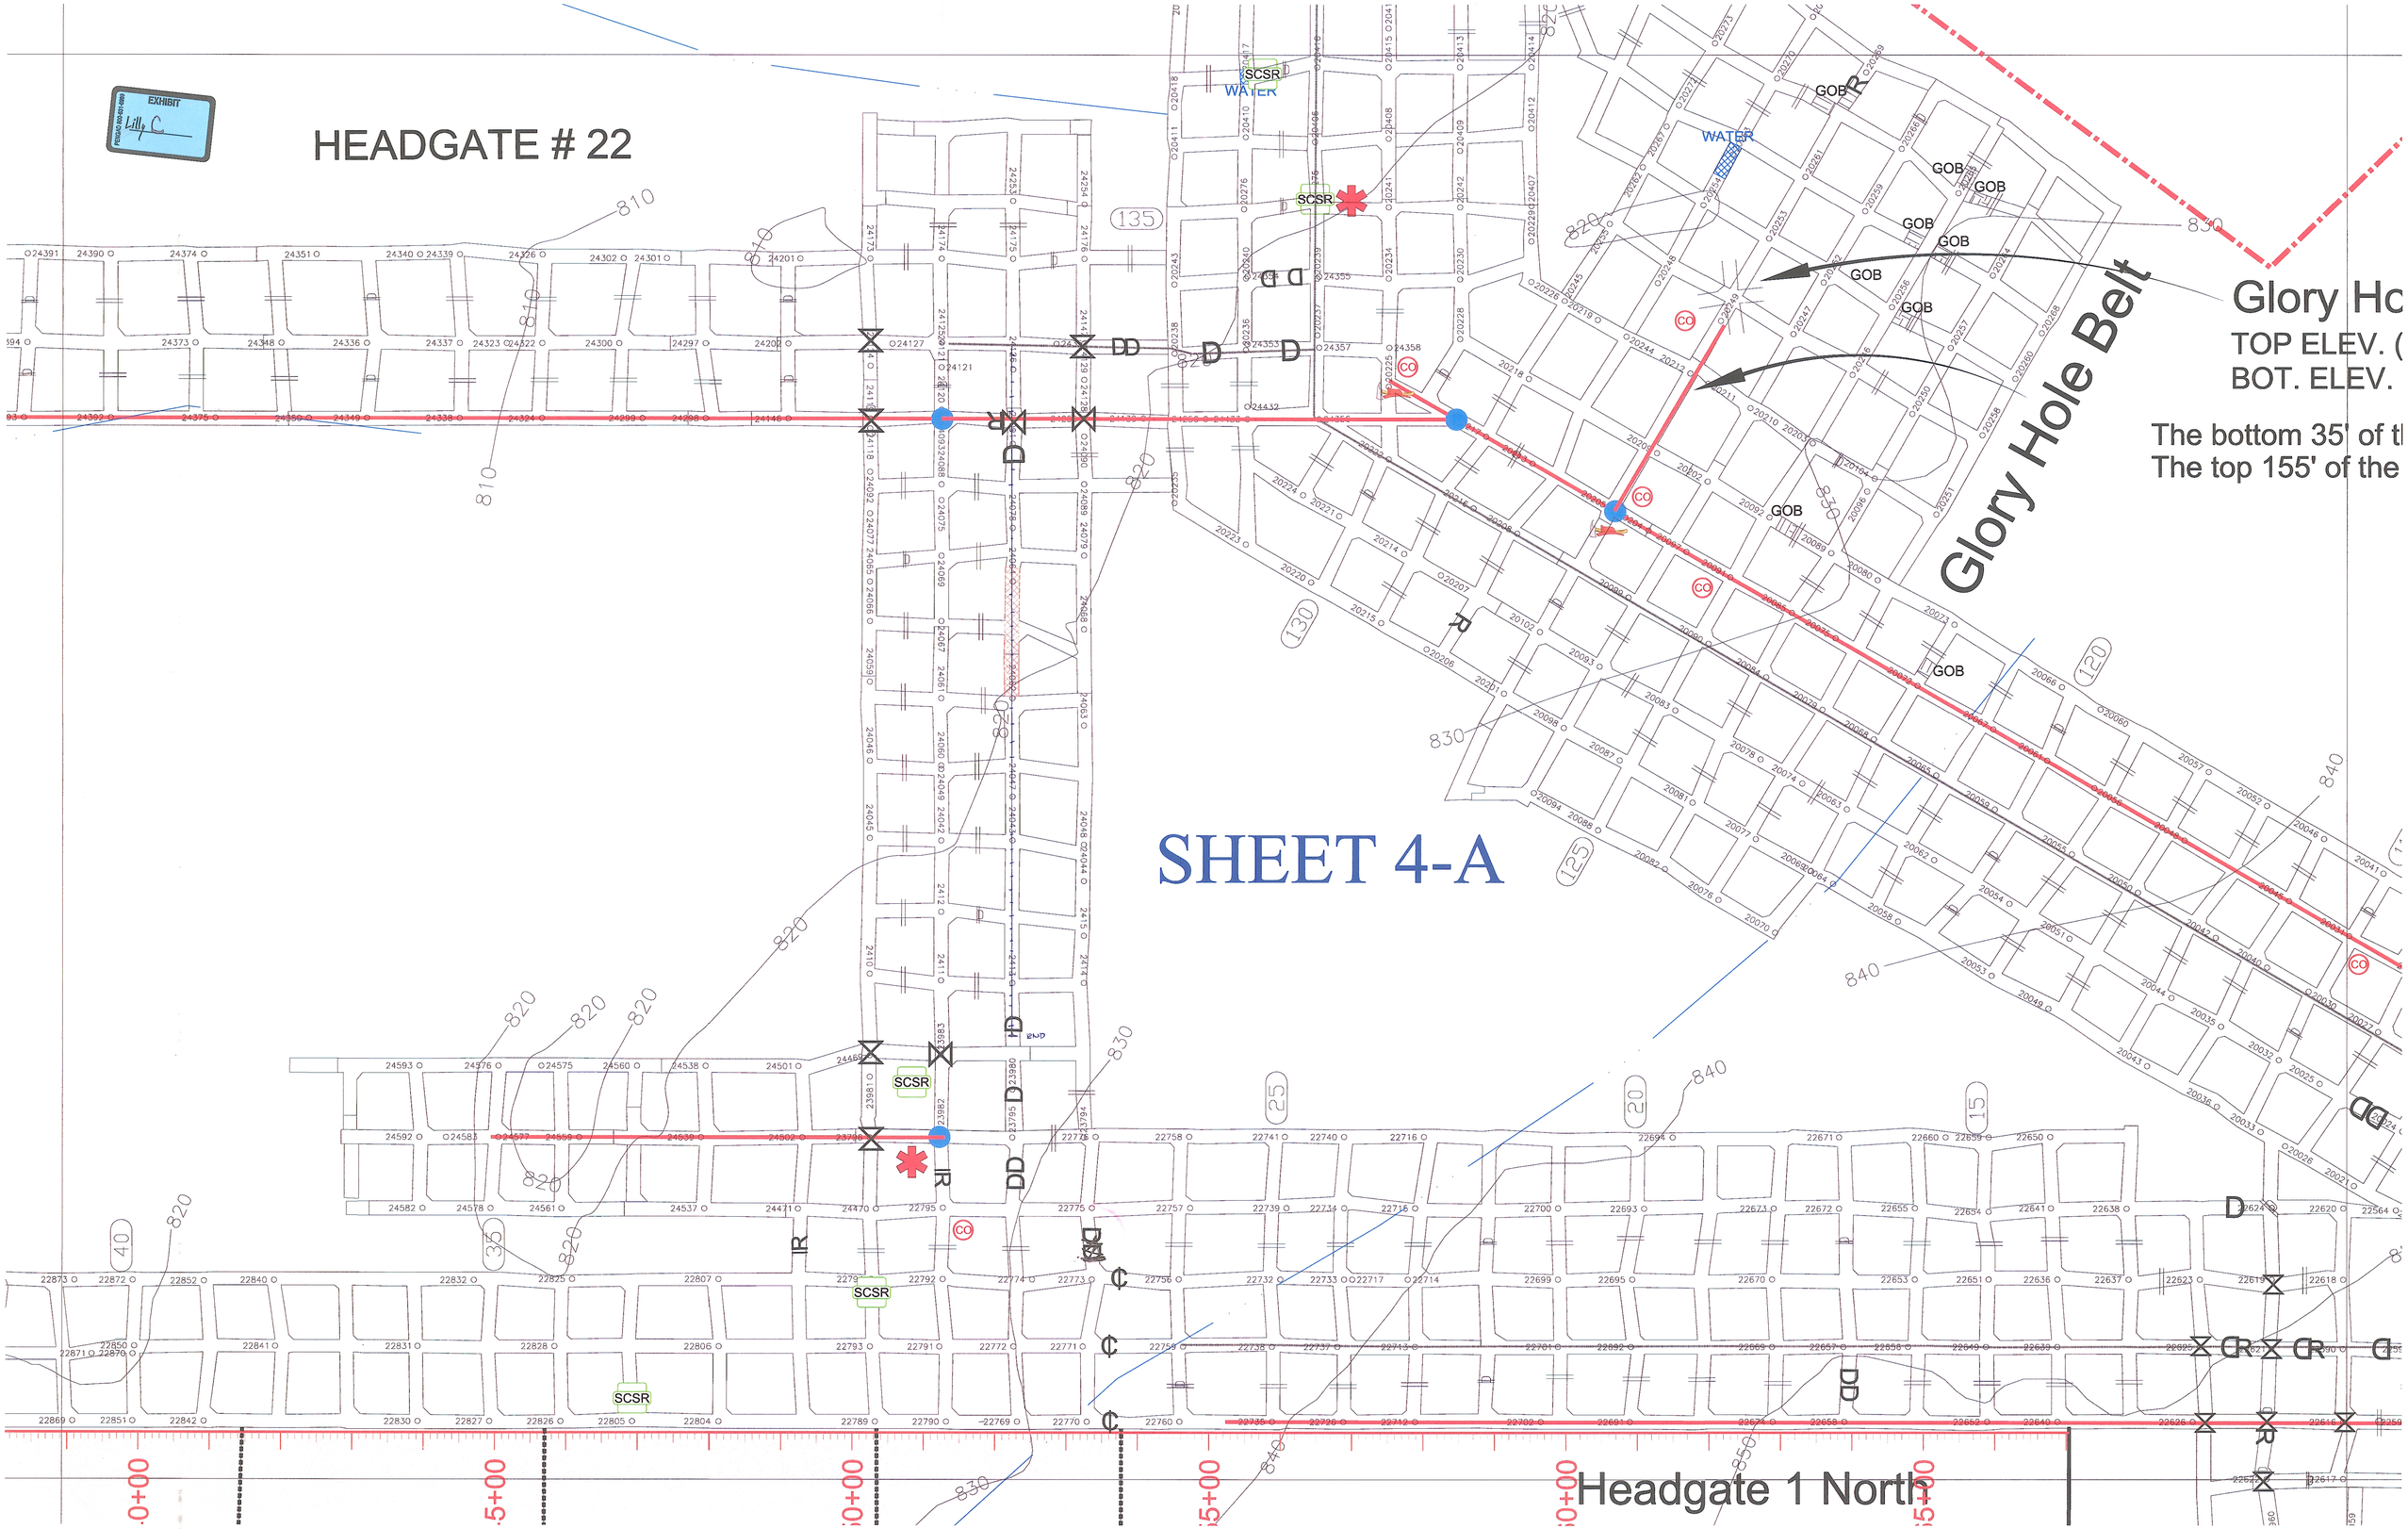
EXHIBIT
Lilly C
HEADGATE # 22
SHEET 4-A
Glory Hole Belt
Glory Ho
TOP ELEV. (
BOT. ELEV.
The bottom 35' of t
The top 155' of the
Headgate 1 North
WATER
SCSR
GOB
CO