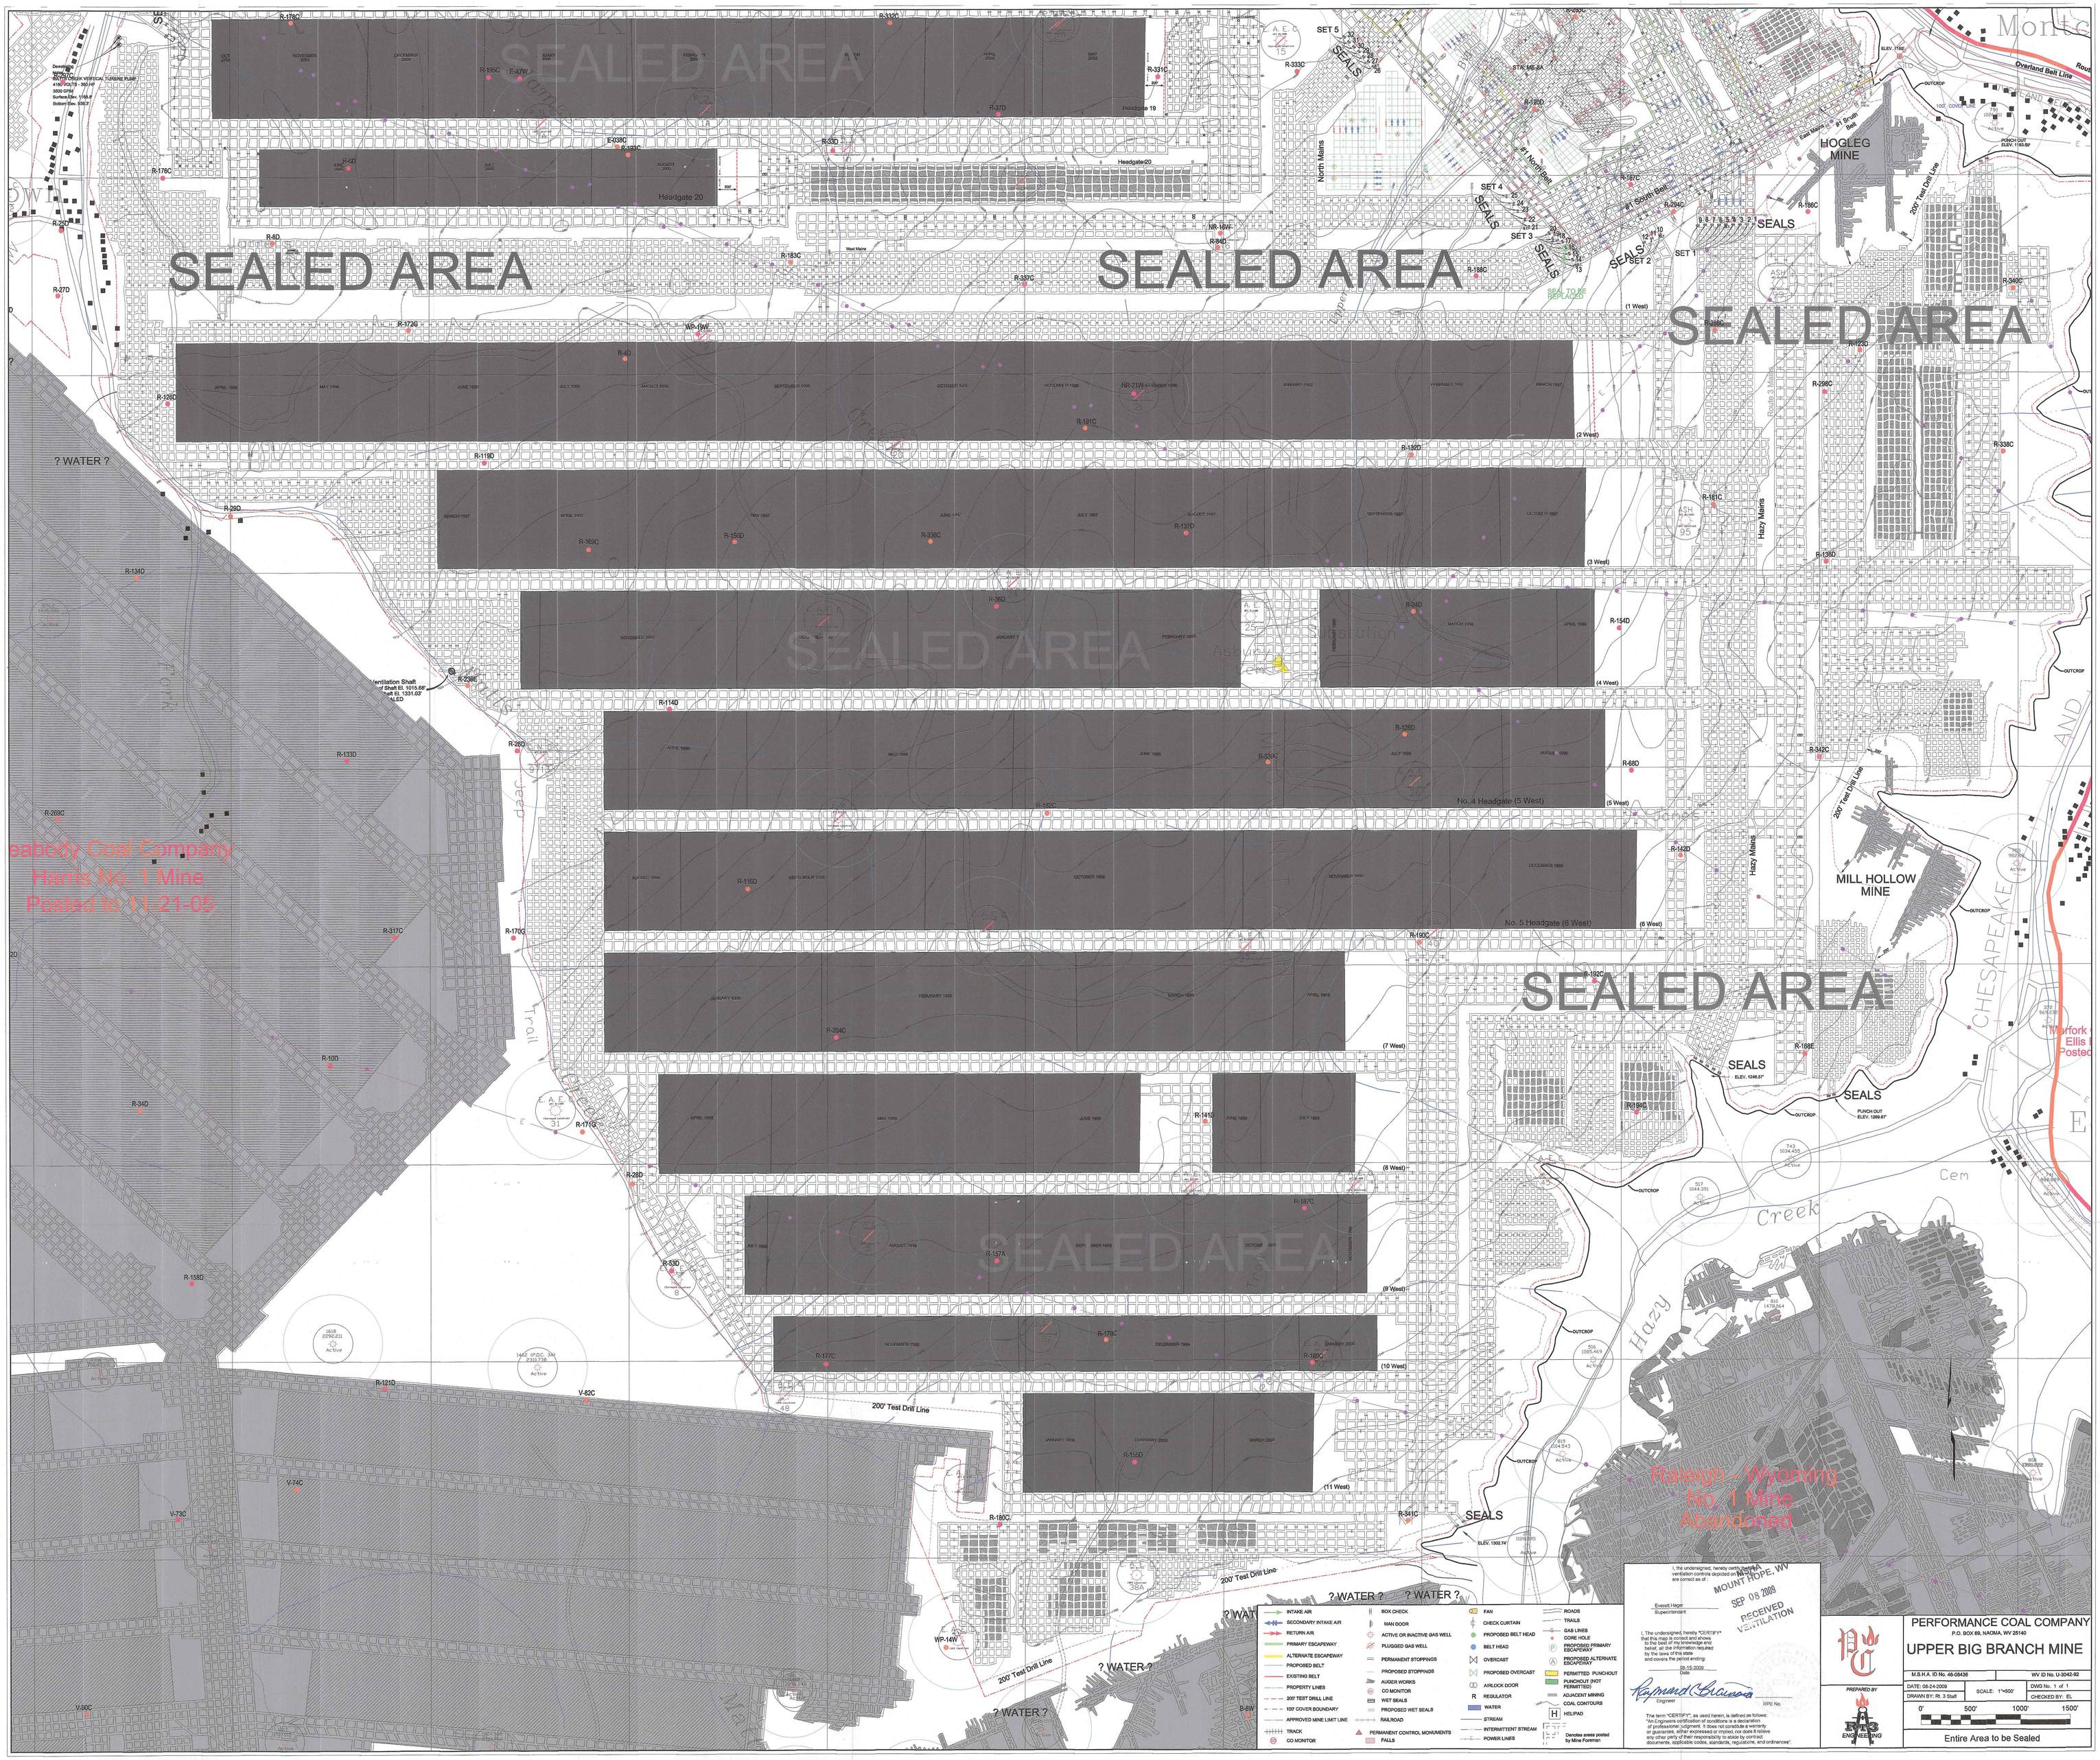
SEALED AREA
SEALED AREA
SEALED AREA
SEALED AREA
SEALED AREA
SEALED AREA
SEALED AREA
SEALS
SEALS
SEALS
SEALS
SEALS
SEALS
SEALS
SEALS
HOGLEG MINE
MILL HOLLOW MINE
Hazy Mains
North Mains
Headgate 20
Headgate 19
No. 4 Headgate (5 West)
No. 5 Headgate (6 West)
200' Test Drill Line
? WATER ?
Hazy Creek
Cem
Overland Belt Line
Ventilation Shaft
Seabody Coal Company
Harris No. 1 Mine
Posted to 01-21-05
Marfork Ellis
Posted
Raleigh - Wyoming
No. 1 Mine
Abandoned
INTAKE AIR
SECONDARY INTAKE AIR
RETURN AIR
PRIMARY ESCAPEWAY
ALTERNATE ESCAPEWAY
PROPOSED BELT
EXISTING BELT
PROPERTY LINES
200' TEST DRILL LINE
100' COVER BOUNDARY
APPROVED MINE LIMIT LINE
TRACK
CO MONITOR
BOX CHECK
MAN DOOR
ACTIVE OR INACTIVE GAS WELL
PLUGGED GAS WELL
PERMANENT STOPPINGS
PROPOSED STOPPINGS
AUGER WORKS
CO MONITOR
WET SEALS
PROPOSED WET SEALS
RAILROAD
PERMANENT CONTROL MONUMENTS
FALLS
FAN
CHECK CURTAIN
PROPOSED BELT HEAD
BELT HEAD
OVERCAST
PROPOSED OVERCAST
AIRLOCK DOOR
REGULATOR
WATER
STREAM
INTERMITTENT STREAM
POWER LINES
ROADS
TRAILS
GAS LINES
CORE HOLE
PROPOSED PRIMARY ESCAPEWAY
PROPOSED ALTERNATE ESCAPEWAY
PERMITTED PUNCHOUT
PUNCHOUT (NOT PERMITTED)
ADJACENT MINING
COAL CONTOURS
HELIPAD
Denotes areas posted by Mine Foreman
I, the undersigned, hereby certify that the ventilation controls depicted on this map are correct as of :
Everett Hager
Superintendent
I, The undersigned, hereby "CERTIFY" that this map is correct and shows to the best of my knowledge and belief, all the information required by the laws of this state and covers the period ending:
08-15-2009
Date
Raymond Brannon
Engineer
RPE No.
The term "CERTIFY", as used herein, is defined as follows: "An Engineers certification of conditions is a declaration of professional judgment. It does not constitute a warranty or guarantee, either expressed or implied, nor does it relieve any other party of their responsibility to abide by contract documents, applicable codes, standards, regulations, and ordinances".
MSHA
MOUNT HOPE, WV
SEP 08 2009
RECEIVED
VENTILATION
PREPARED BY
RTS ENGINEERING
PERFORMANCE COAL COMPANY
P.O. BOX 69, NAOMA, WV 25140
UPPER BIG BRANCH MINE
M.S.H.A. ID No. 46-08436
WV ID No. U-3042-92
DATE: 08-24-2009
DRAWN BY: Rt. 3 Staff
SCALE: 1"=500'
DWG No. 1 of 1
CHECKED BY: EL
0' 500' 1000' 1500'
Entire Area to be Sealed